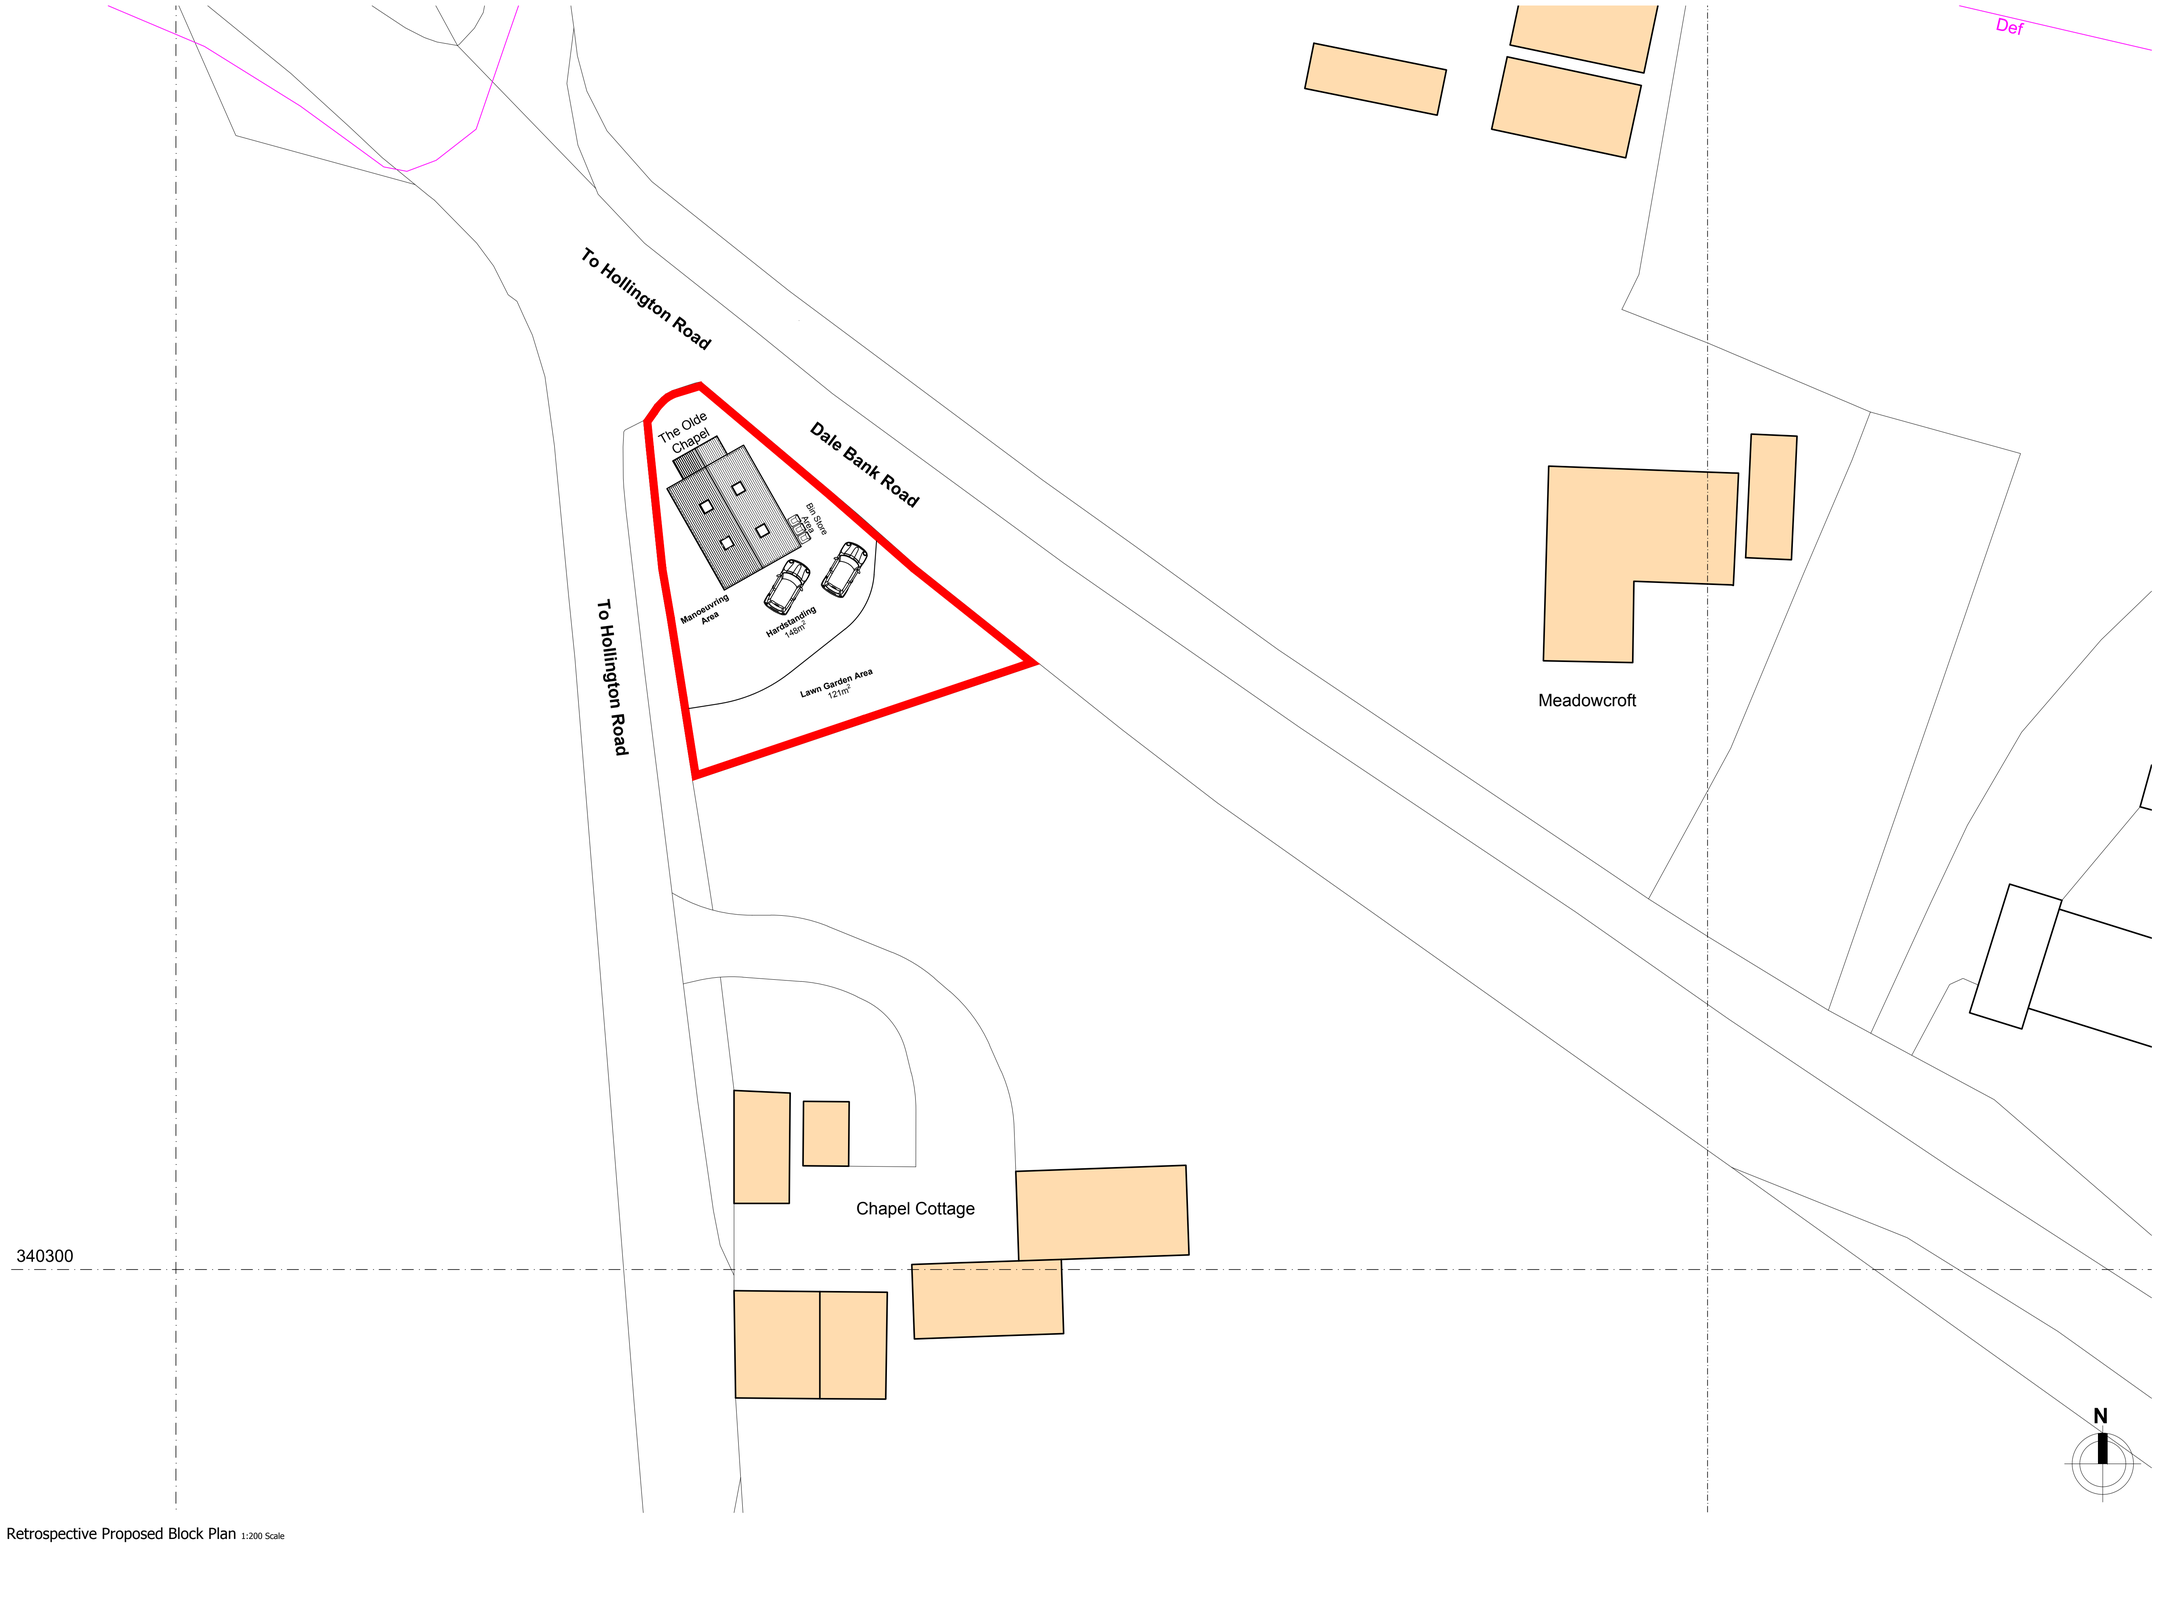


Retrospective Proposed Block Plan 1:200 Scale

All heights, sizes and dimensions should be checked on site by the contractor before any work is put in hand.


Figured dimensions should be taken in preference to scaling and any errors or omissions reported to the architect at once.

This drawing has been prepared in accordance with the CDM (Construction Design and Management) and all foreseeable design risks to those involved or affected by construction have been avoided wherever possible.

0.5 Scale 1 : 50
1 2.5 5 m

2 Scale 1 : 200
4 10 20 m

25 Scale 1 : 2500
50 125 250 m

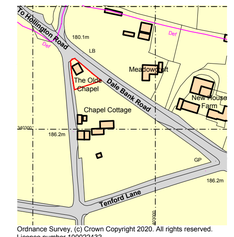

Ordnance Survey, (c) Crown Copyright 2020. All rights reserved. Licence number 100022432

Location Plan
1:2500 Scale

Rev	Date	By	Detail

Drawing status
S3 - Planning

Client
Mr B. Slaney

Project/Location
Retrospective Parking & Landscaping at:

The Olde Chapel, Temple Row,
Winnothdale, near Tean,
Stoke-On-Trent, ST10 4HB

Grid Ref: SK 02937 40353
(X) Easting: 402937 (Y) Northing: 340353

SMYTHEMAN ARCHITECTURAL CIAT

12 High Street
Tean, Stoke-on-Trent
ST10 4DZ
United Kingdom

T +44 (0)1538 722097
F +44 (0)1538 722185
mail@smytheman.co.uk
www.smytheman.co.uk

Drawing title
Restrospective Proposed Block Plan

Date	Drawn	Checked	Job No.
21-07-20	BJ	SS	3166

Scale(s)
As Indicated @A1

Drawing number	Revision
BS02-SA-XX-XX-DR-A-0101	-