

EAST ELEVATION

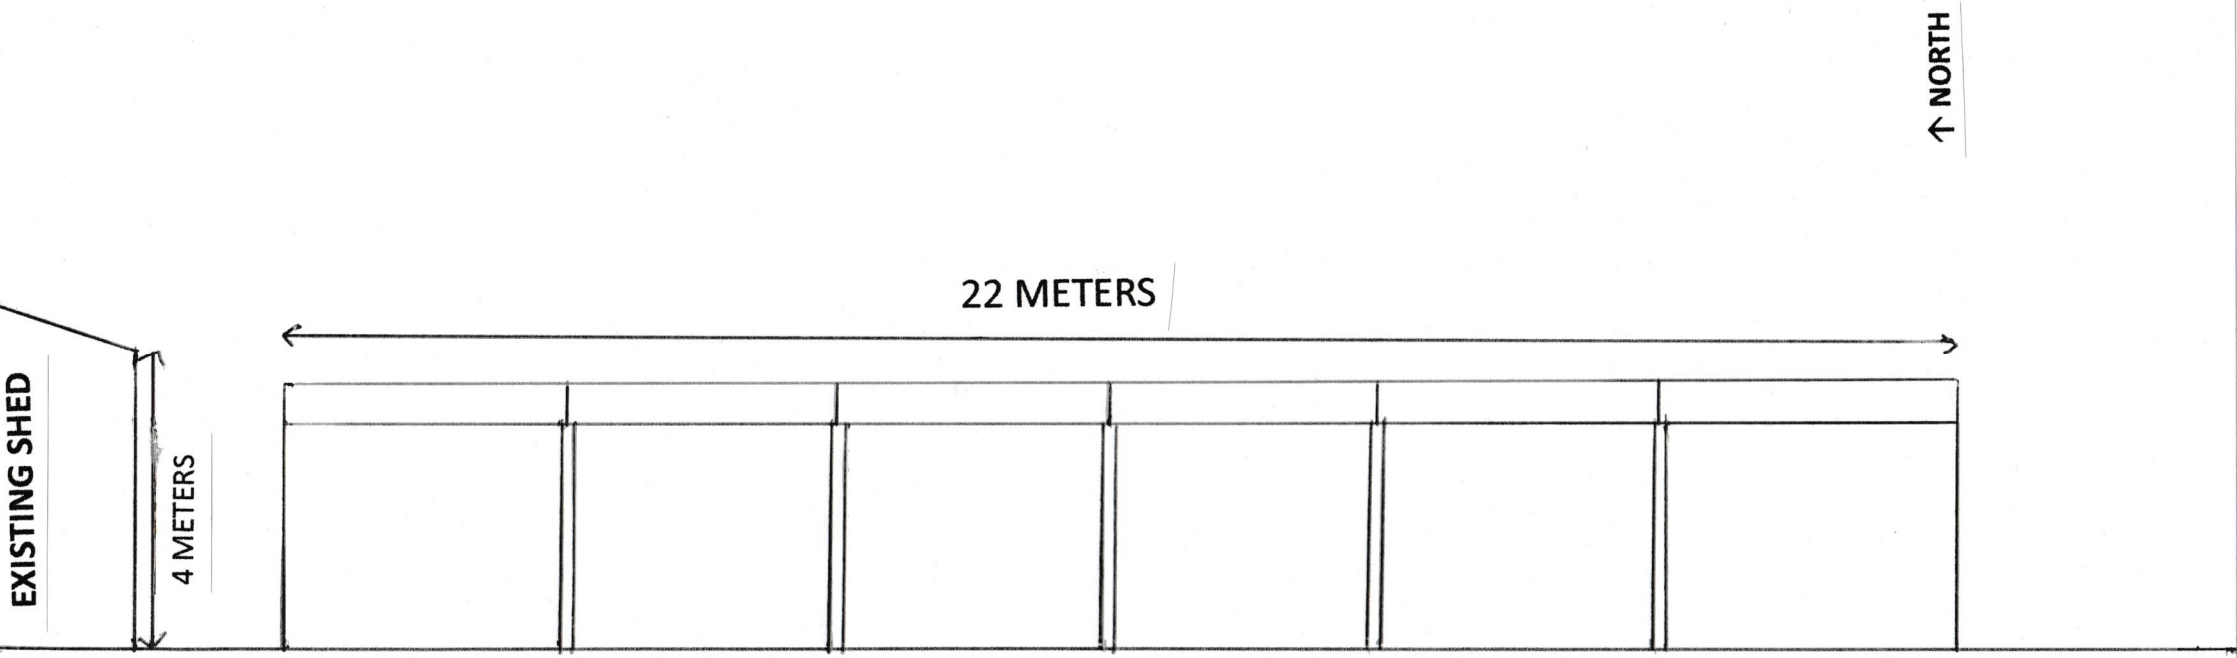

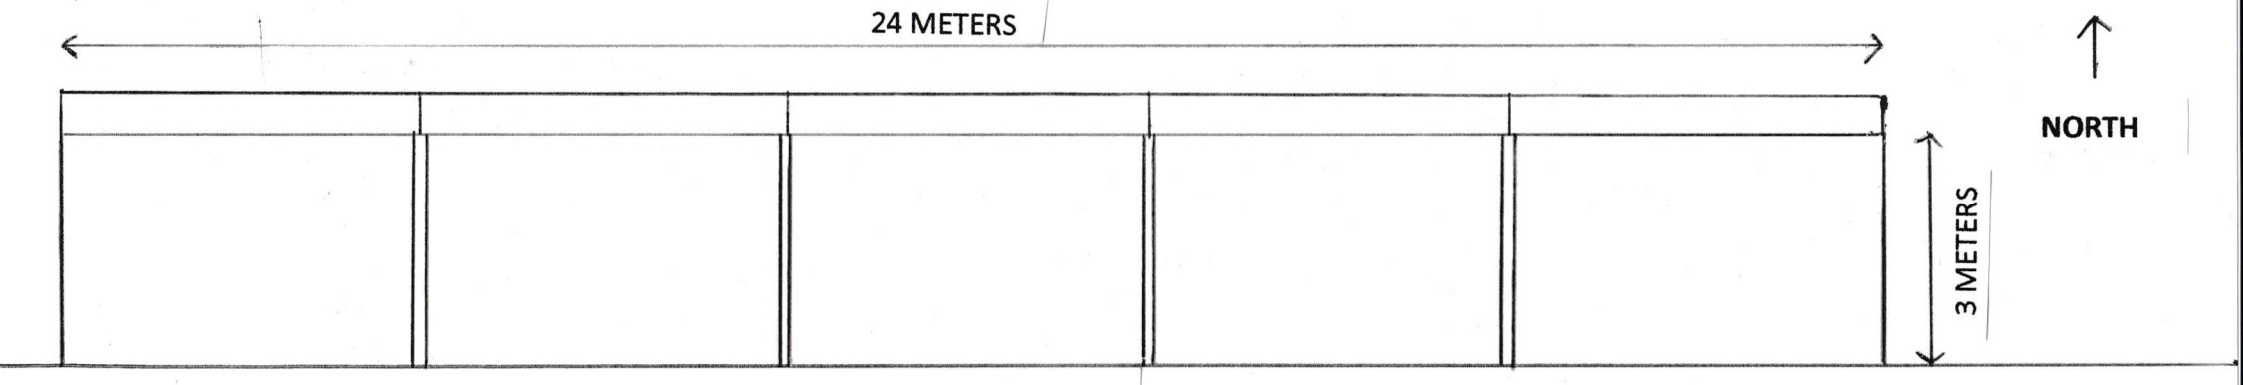

NORTH ELEVATION

SCALE 1:100 WHEN PRINTED ON A4