
Knowle Bank Farm, Consall Lane, Consall
Site Plan

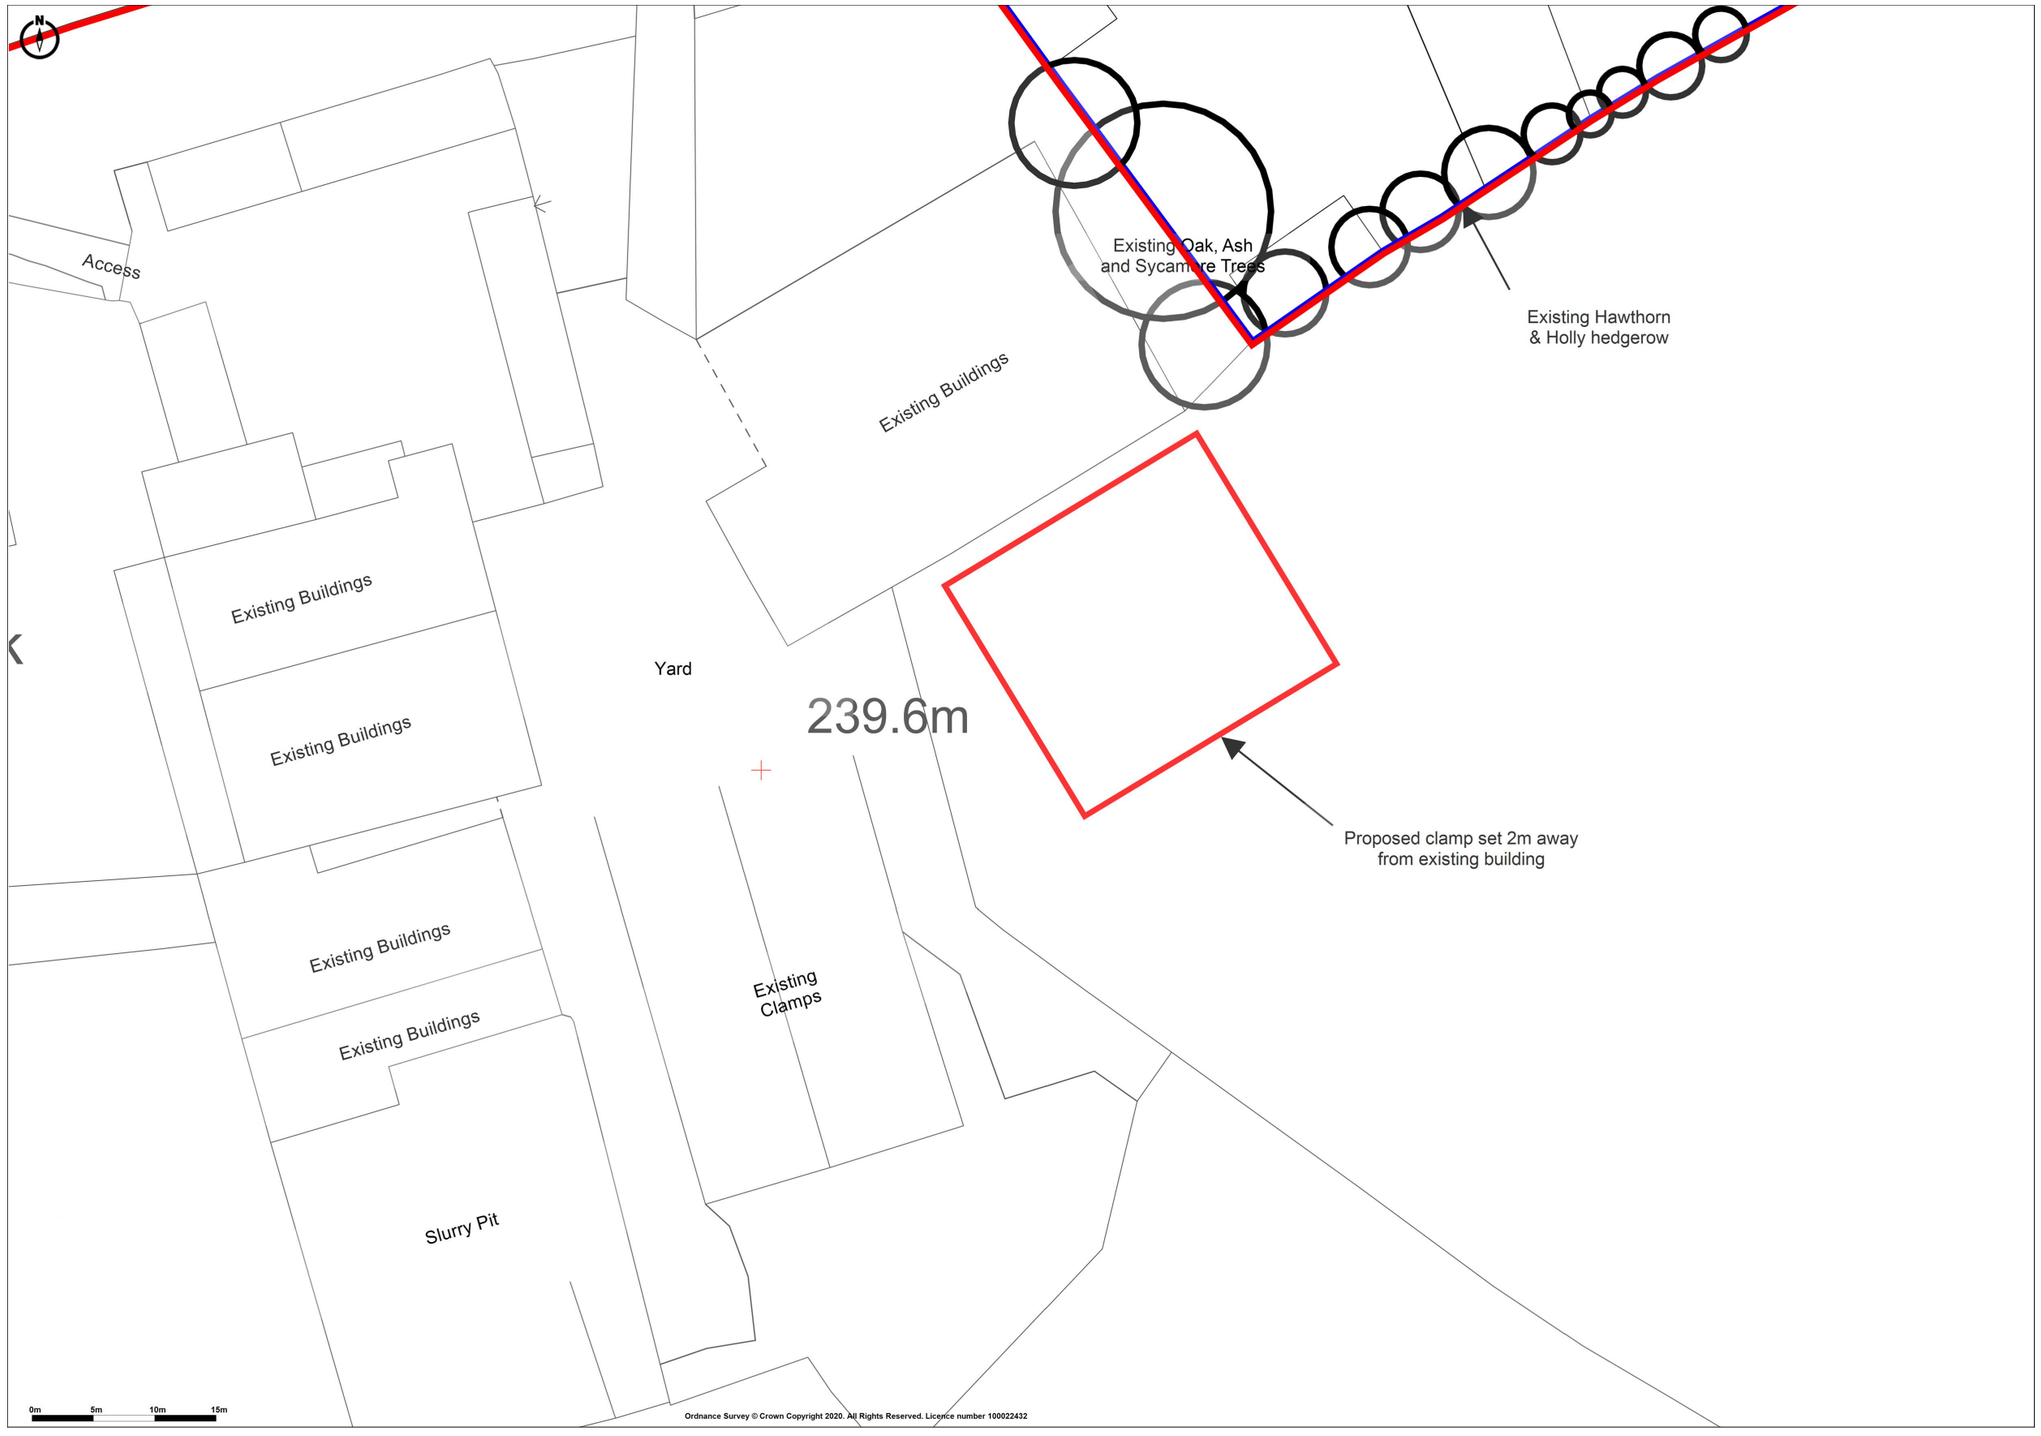


Promap V2
LANDMARK INFORMATION

**Ordnance Survey** © Crown Copyright 2020. All Rights Reserved.
Licence number 100022432
Plotted Scale - **1:500**. Paper Size - **A3**

BAGSHAWS EST 1871
Land - Property - Livestock