
© MAC ARCHITECTURAL DESIGN LTD 2020. All rights reserved.
This Drawing and its contents has been produced for the Client only and is not intended for any other person or for any other purpose than the Drawing Status. No part of this drawing and associated graphical contents may be reproduced, copied, modified or distributed, without the prior written consent of MAC Architectural Design Ltd.

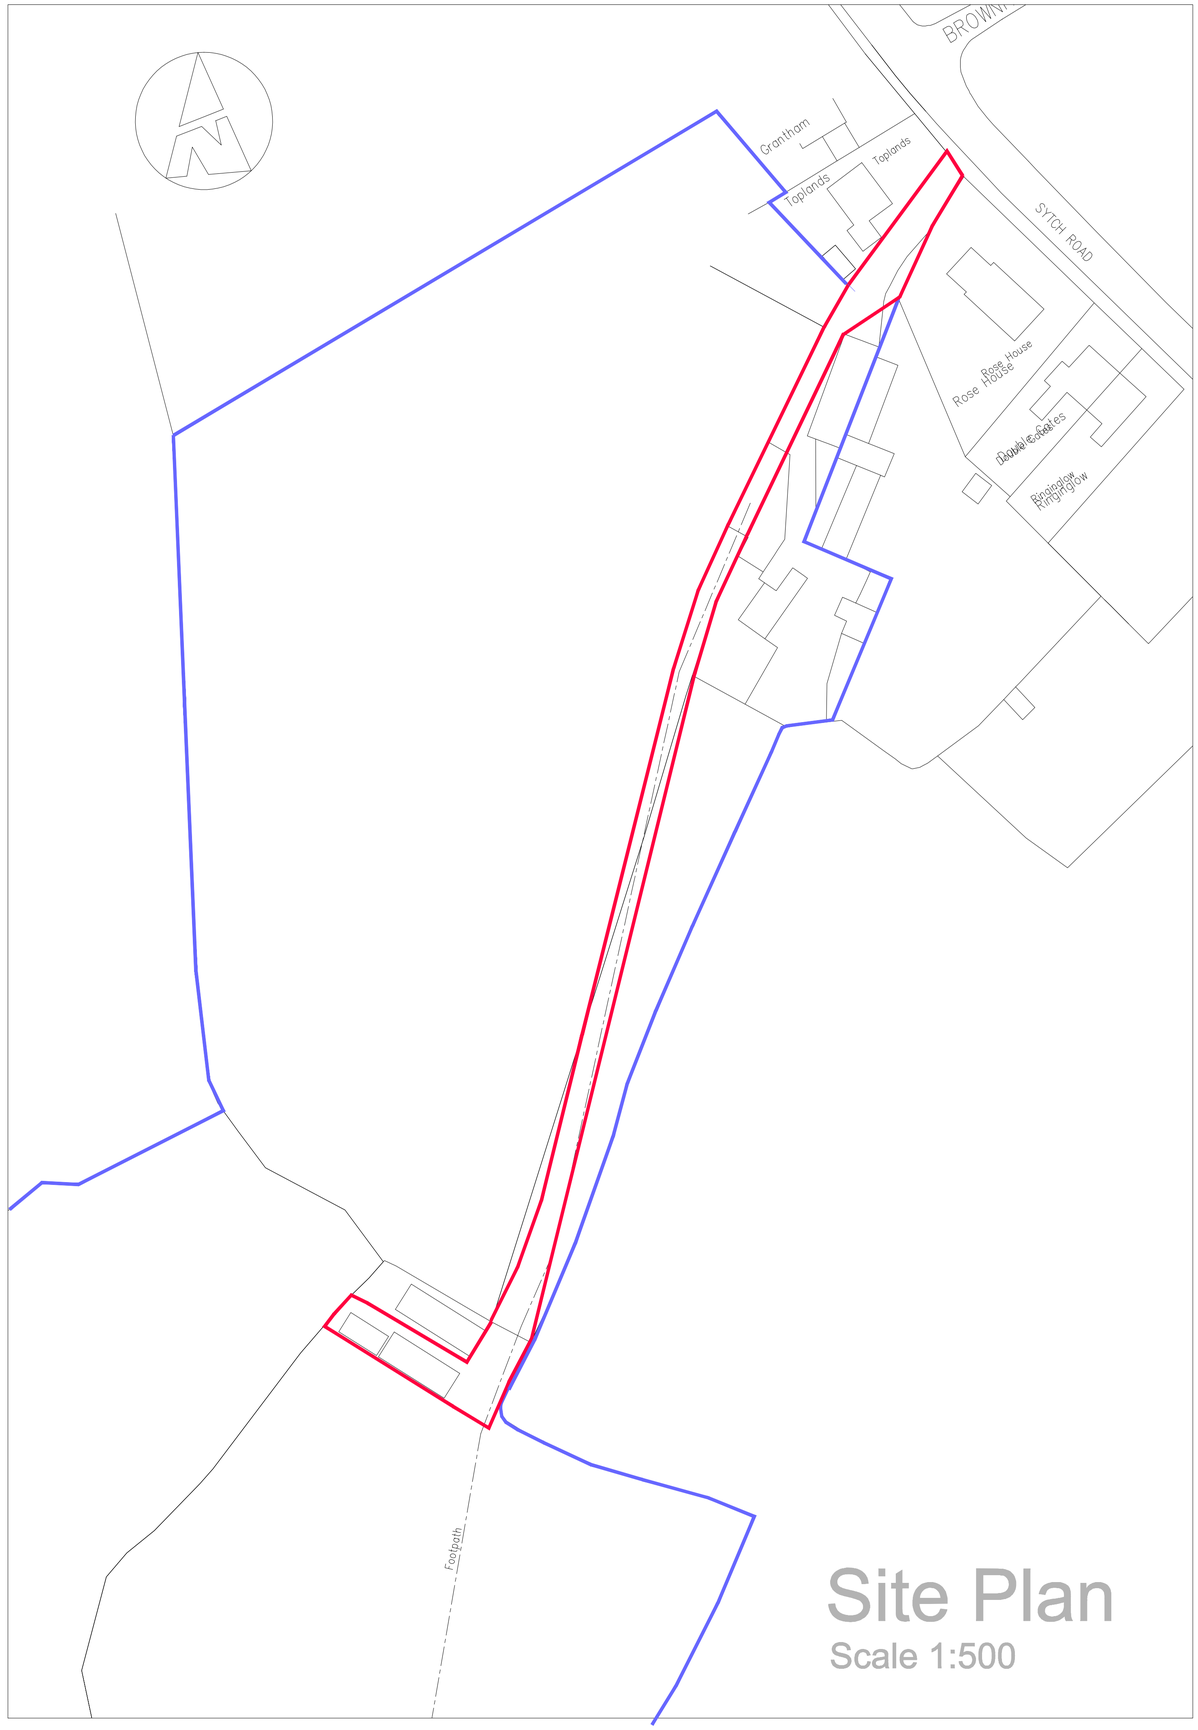

Site Plan
Scale 1:500

Scale bar @ 1:1250
Scale bar @ 1:100
Scale bar @ 1:500

Rev.	Drawn	Comments.	Date

MAC
ARCHITECTURAL DESIGN LTD
Moorland House, 123 Moorland Road, Burslem, ST6 1JD.
T:01782 503302 E:admin@mac-arch.co.uk

Client:
Mr Beardmore.

Project:
Change of use and Livery Stables at Double Gates Nursery, Sytch Road, Brown Edge. Staffordshire ST6 8QX.

Title:
Site Plan.

Status:
Planning.

Paper A1 Drawn: AC Bailey July 2020 Drawing Ref: 1683-A02