
Notes:
This drawing is copyright.
Figured dimensions only to be used.



FRONT ELEVATION TO WILTON AVENUE

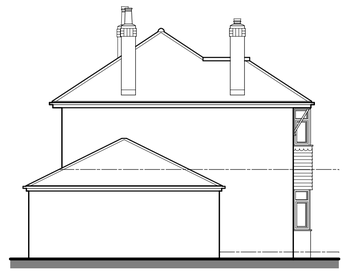

SIDE ELEVATION TO No 18.




REAR ELEVATION TO GARDEN




SIDE ELEVATION TO No14.

0 1 2 3 4 5m

SCALE 1:100 @ A1

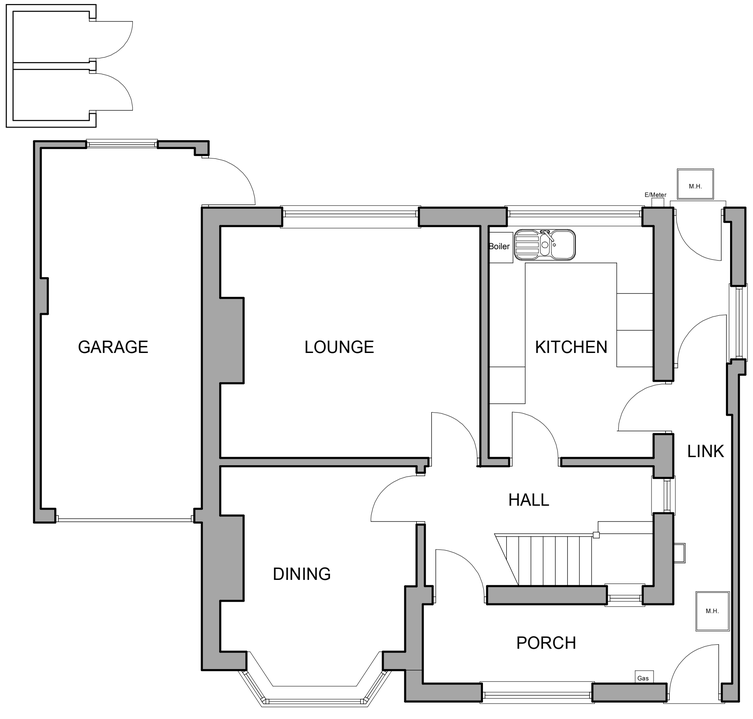

GROUND FLOOR PLAN

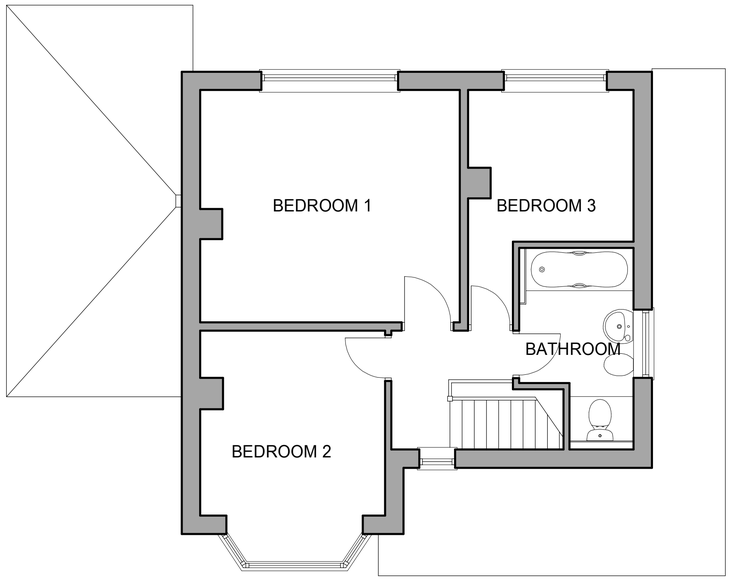

FIRST FLOOR PLAN

0 1 2 3 4 5m

SCALE 1:50 @A1

Revisions

Client

MR. K. & MRS. L. MCLOUGHLIN.

Contract

PROPOSED EXTENSIONS & ALTERATIONS
16, WILTON AVENUE, WERRINGTON,
STOKE ON TRENT, ST9 0HZ.

Drawing Title

SURVEY OF EXISTING CONDITIONS.

Date 9th SEPTEMBER 2020	Contract Number KLM-01
Scale 1:50 AND 1:100	
Drg. no. KLM-01-001	Revision Suffix