Notes:
This drawing is copyright.
Figured dimensions only to be used.



FRONT ELEVATION TO WILTON AVENUE

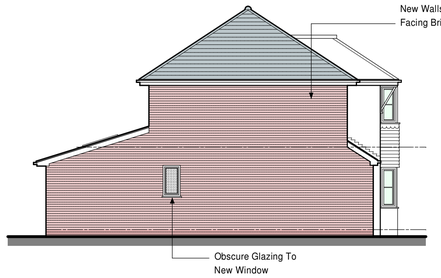

SIDE ELEVATION TO No 18.



REAR ELEVATION TO GARDEN

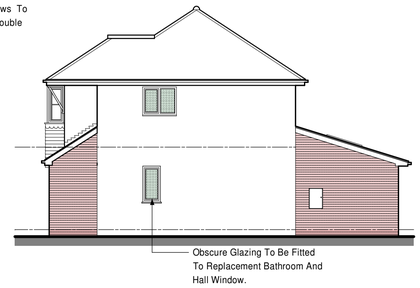

SIDE ELEVATION TO No14.

0 1 2 3 4 5m

SCALE 1:100 @ A1

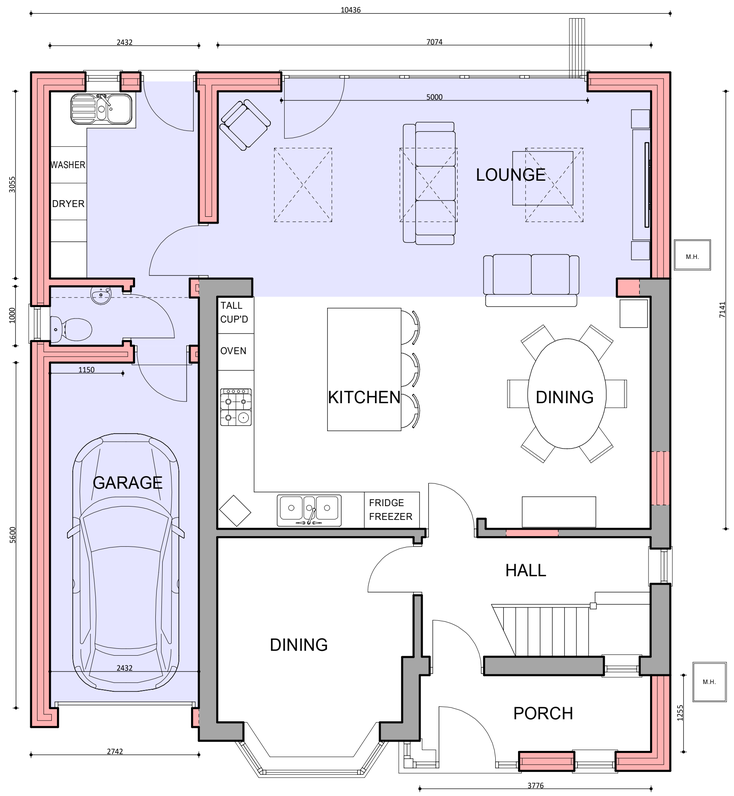

GROUND FLOOR PLAN

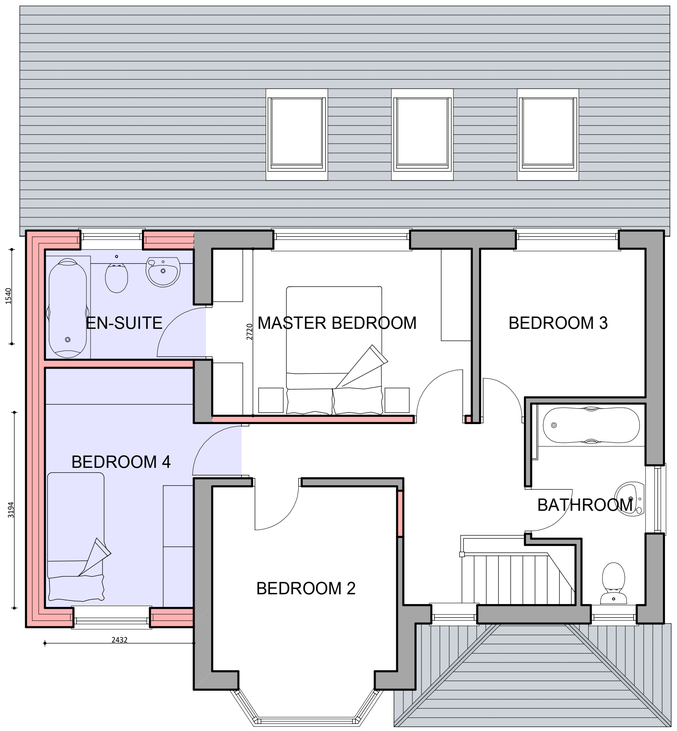

FIRST FLOOR PLAN

0 1 2 3 4 5m

SCALE 1:50 @A1

A 18:9:2020 REVISED TO SUIT CLIENT AMENDMENTS
Revisions

Client

MR. K. & MRS. L. MCLOUGHLIN.

Contract

PROPOSED EXTENSIONS & ALTERATIONS
16, WILTON AVENUE, WERRINGTON,
STOKE ON TRENT, ST9 0HZ.

Drawing Title

SKETCH SCHEME 2 PROPOSALS.

Date	14h SEPTEMBER 2020	Contract Number	KLM-01
Scale	1:50 AND 1:100		
Drg. no.	KLM-01-003	Revision Suffix	A