

Copyright of this drawing is vested in the designer and it must not be copied or reproduced without consent.
All contractors must visit the site and be responsible for taking and checking all dimensions relative to their work. Designer to be advised of any variation between drawings and site conditions.


Rev.	Drawn	Comments	Date

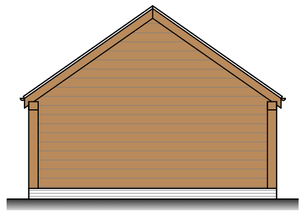


Proposed side elevation
Scale 1:100

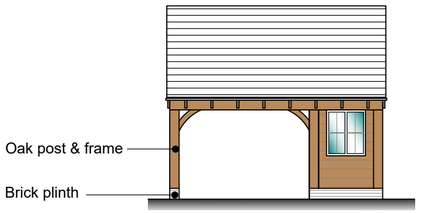

Proposed front elevation
Scale 1:100

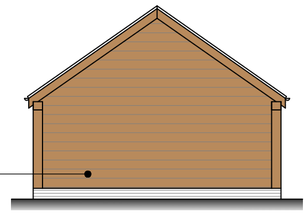



Proposed side elevation
Scale 1:100

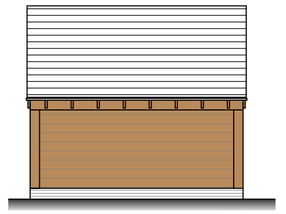


Proposed rear elevation
Scale 1:100


Scale 0 1 2 3 4 5 metre

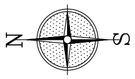

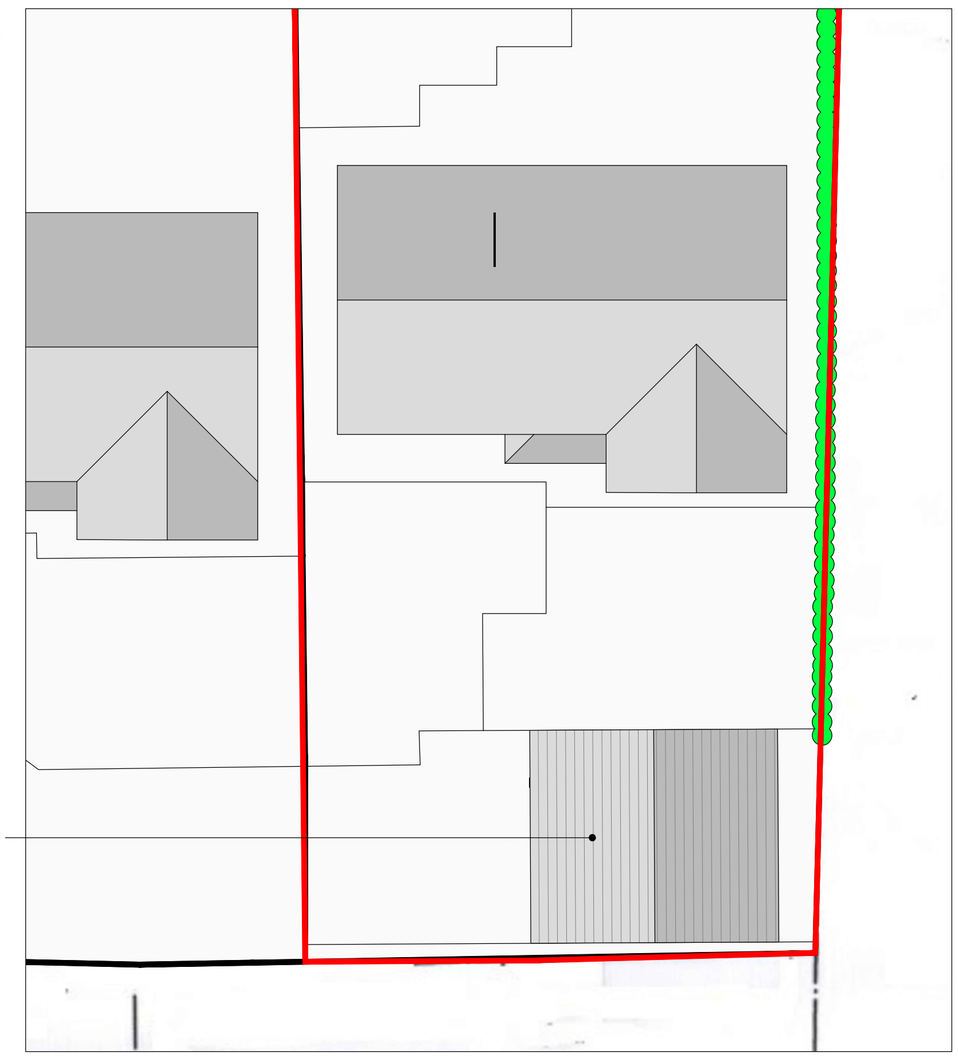



Proposed site plan
Scale 1:100

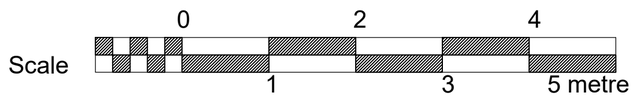

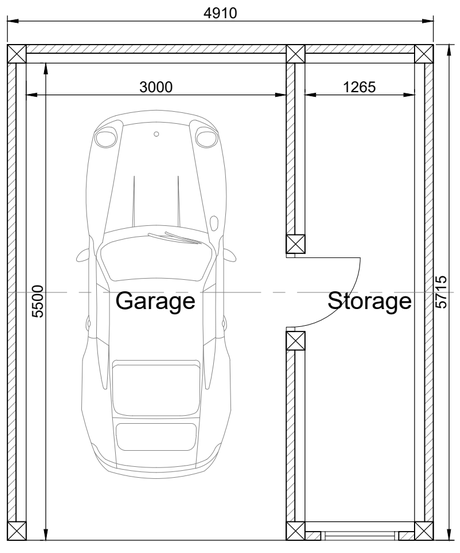


Proposed ground floor plan
Scale 1:50

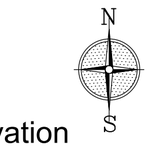

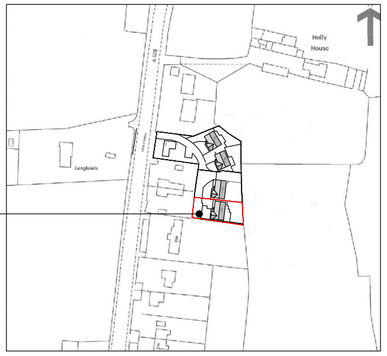

Site location plan
Scale 1:2500

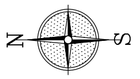



Existing site plan
Scale 1:500

Client
MR & MRS BIRCH

Project
PROPOSED DETACHED GARAGE AT 1 THE OAKS, CHEADLE ROAD, CHEDDLETON, ST13 7BH

Title
PROPOSED PLANS

Status
PLANNING PERMISSION

Date SEPTEMBER 2020 Drawn ME

Scale @A1 AS SHOWN Checked

Project No 100-01 Drawing No. Rev