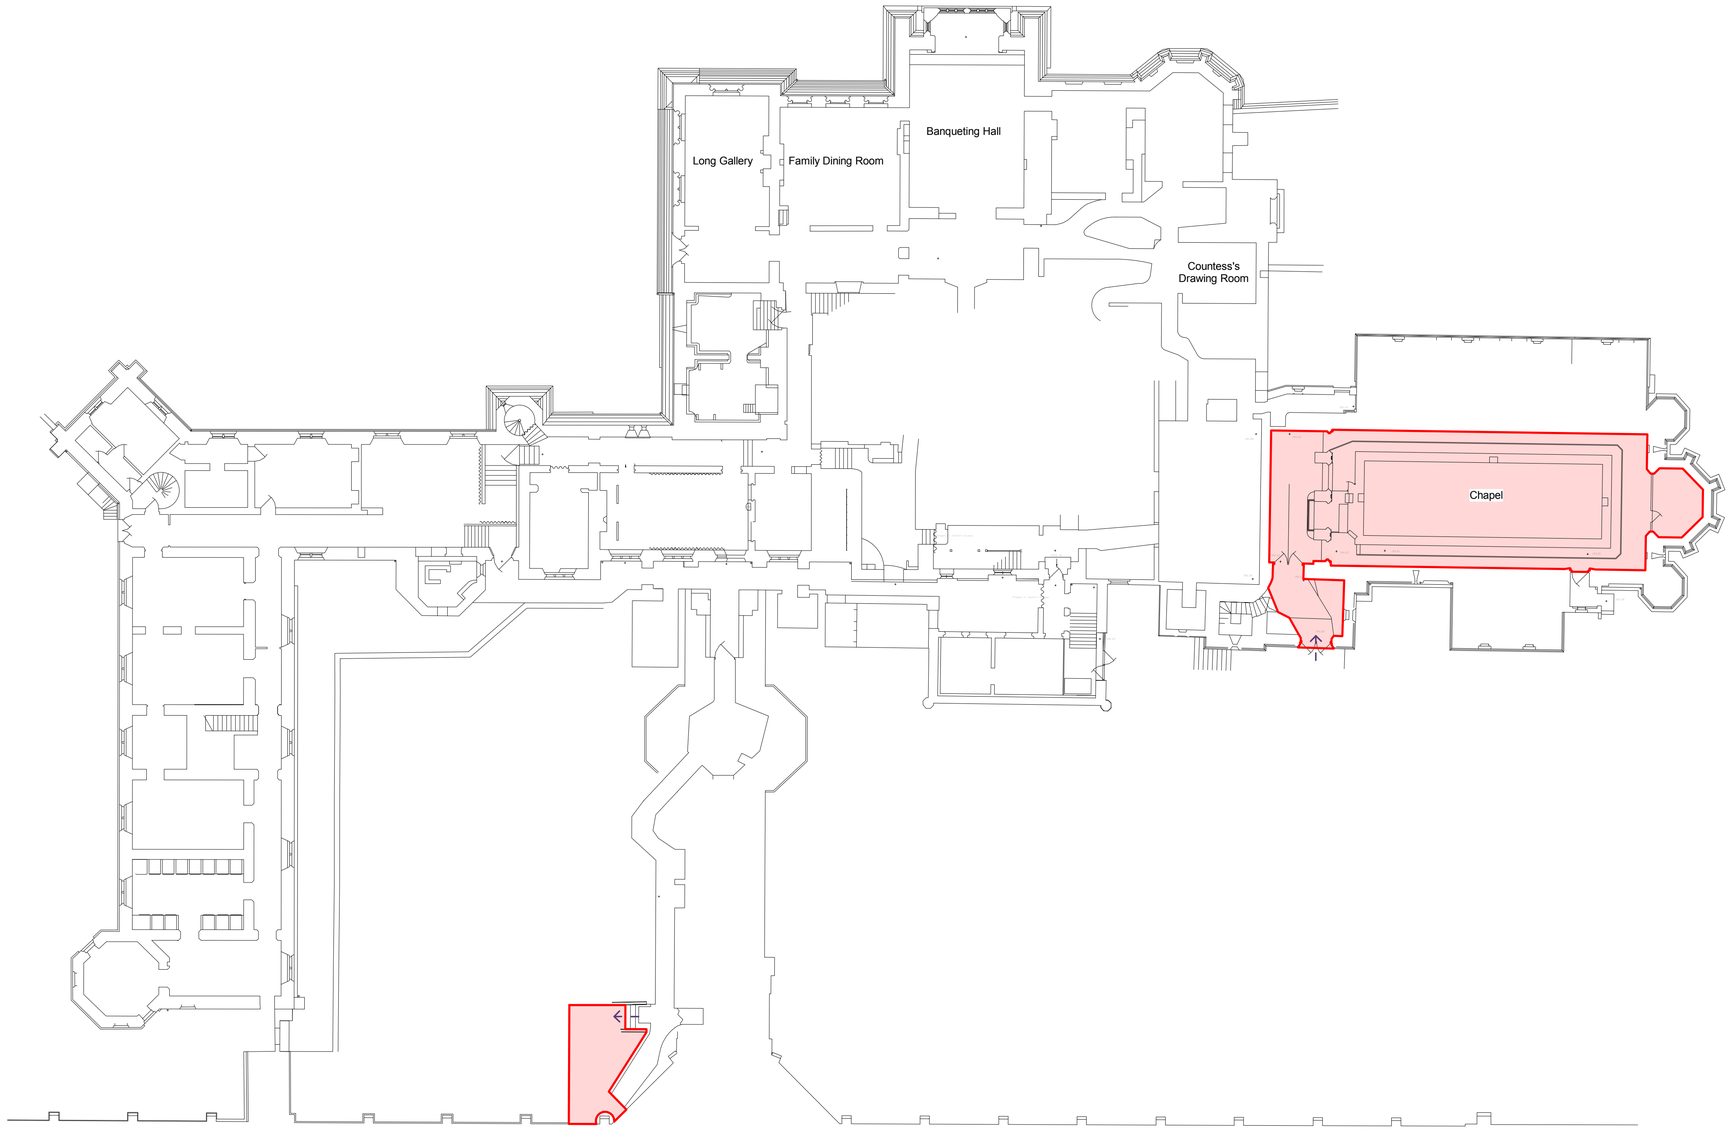


00 Basement Level - Tour Plan

1 : 200

All heights, sizes and dimensions should be checked on site by the contractor before any work is put in hand.

Figured dimensions should be taken in preference to scaling and any errors or omissions reported to the architect at once.

This drawing has been prepared in accordance with the CDM (Construction Design and Management) and all foreseeable design risks to those involved or affected by construction have been avoided wherever possible.

Scale 1 : 200

0 2 4 10 20 m

PLANNING LEGEND

Extent of heritage tour

Extent of heritage tour closed during Scarefest period.

Rev	Date	By	Detail
P0.1	07-02-20	NJ	Amendments following Lichfields Planning comments.

Drawing status

S3 Listed Building Consent

Client

Merlin Entertainments

Project/Location

Scaremaze

Alton Towers Resort
Alton
Staffordshire

SMYTHEMAN ARCHITECTURAL CIAT

12 High Street
Tean, Stoke-on-Trent
ST10 4DZ
United Kingdom

T +44 (0)1538 722097
F +44 (0)1538 722185
mail@smytheman.co.uk
www.smytheman.co.uk

Drawing title

00 Basement Level - Heritage Tour Plan

Date	Drawn	Checked	Job No.
11/08/19	NJ	SS	3029

Scale(s)

As indicated @A1

Drawing number **Revision**

3029-SA-SM-00-DR-A-0212 P0.1

C:\Users\Nathan\Documents\3029-SA-XX-XX-M3-Scaremaze_Central_Model_Nathan@Smytheman.rvt