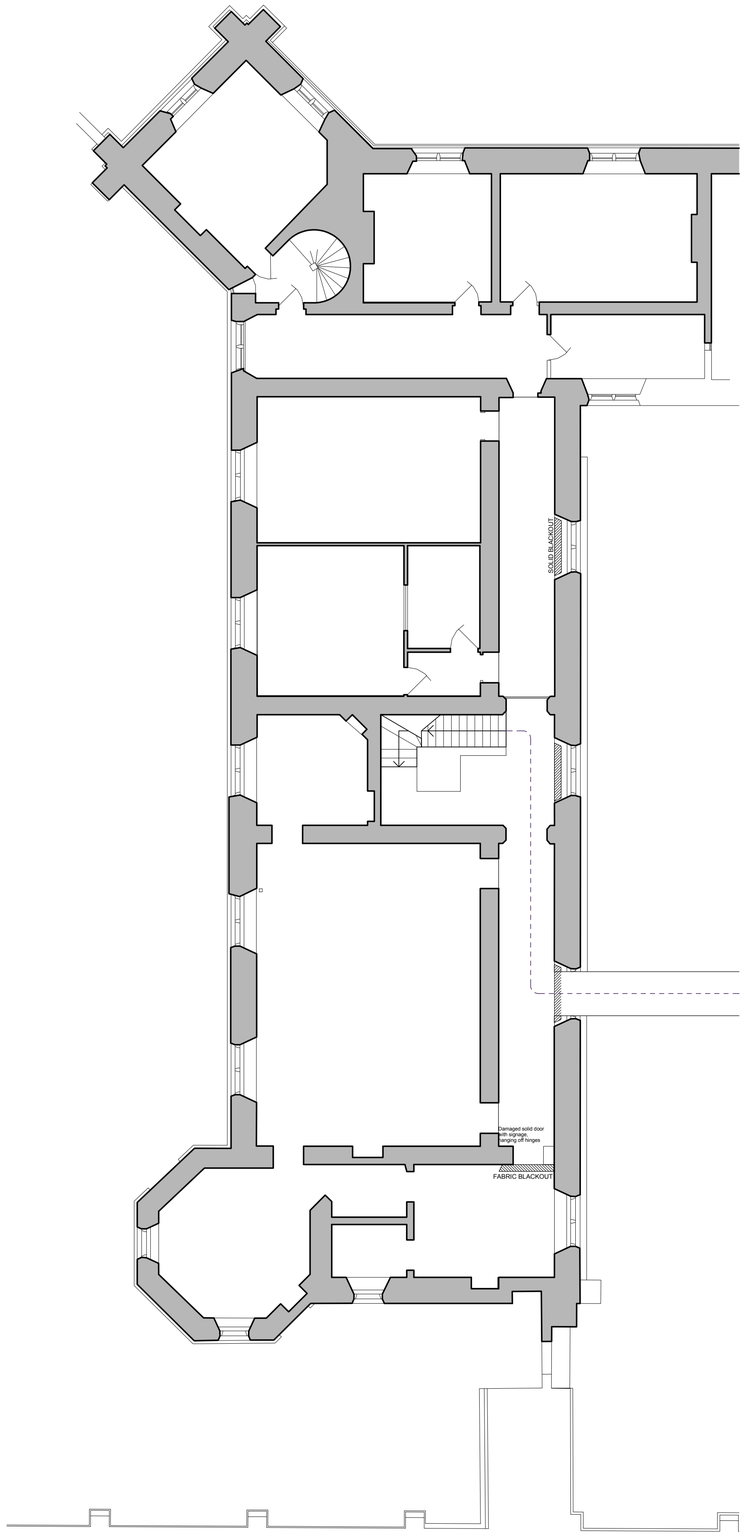


COURTYARD

Escape from Scare maze 01
1 : 100

All heights, sizes and dimensions should be checked on site by the contractor before any work is put in hand.

Figured dimensions should be taken in preference to scaling and any errors or omissions reported to the architect at once.

This drawing has been prepared in accordance with the CDM (Construction Design and Management) and all foreseeable design risks to those involved or affected by construction have been avoided wherever possible.

Scale 1 : 100

0 1 2 5 10 m

Maze Entrance

Maze Exit

Maze path of shortest distance

Existing structure

Proposed structure

Cable tray service runs

Scaremaze legend
1 : 100

Rev	Date	By	Detail
P0.1	07-02-20	NJ	Amendments following Lichfields Planning comments.

Drawing status

S3 Listed Building Consent

Client

Merlin Entertainments

Project/Location

Scaremaze

Alton Towers Resort
Alton
Staffordshire

SMYTHEMAN ARCHITECTURAL
CIAT

12 High Street
Tean, Stoke-on-Trent
ST10 4DZ
United Kingdom

T +44 (0)1538 722097
F +44 (0)1538 722185
mail@smytheman.co.uk
www.smytheman.co.uk

Drawing title

02 - Proposed Level 2

Date	Drawn	Checked	Job No.
10-06-15	GL	SS	3029

Scale(s)

1 : 100 @A1

Drawing number — **Revision**

3029-SA-XX-02-DR-A-0208 — P0.1

C:\Users\Nathan\Documents\3029-SA-XX-XX-M3-Scaremaze_Central_Model_Nathan@Smytheman.rvt