
Copyright of this drawing is vested in the Architect and it must not be copied or reproduced without consent. Figured dimensions only are to be taken from this drawing. All contractors must visit the site and be responsible for taking and checking all dimensions relative to their work. Hewitt&Carr Architects Ltd are to be advised of any variation between drawings and site conditions.
CLIENTS ASE ADVISED TO CLARIFY DIMENSIONS WITH THE ARCHITECT PRIOR TO SETTING OUT AND NOT TO SCALE FROM THE DRAWING

Rev.	Drawn	Comments	Date
A	BVC	Note regarding screening	21.08.20

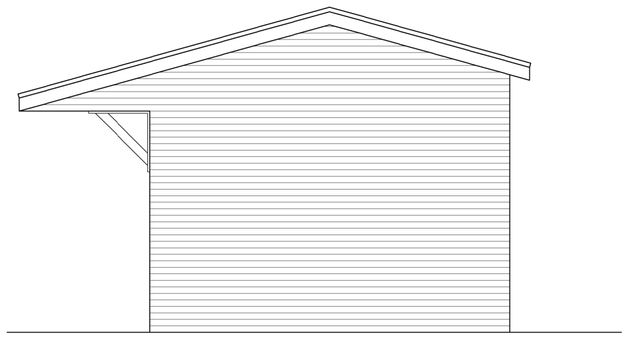


SIDE ELEVATION 1:50




SIDE ELEVATION 1:50



REAR ELEVATION 1:50

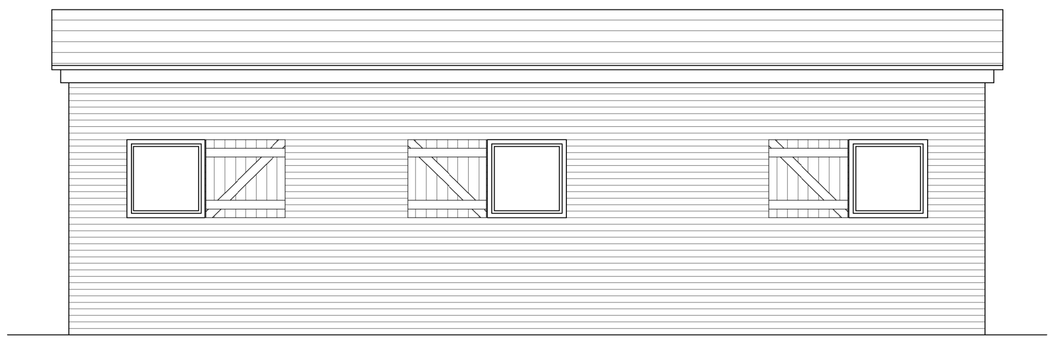


REAR ELEVATION 1:50

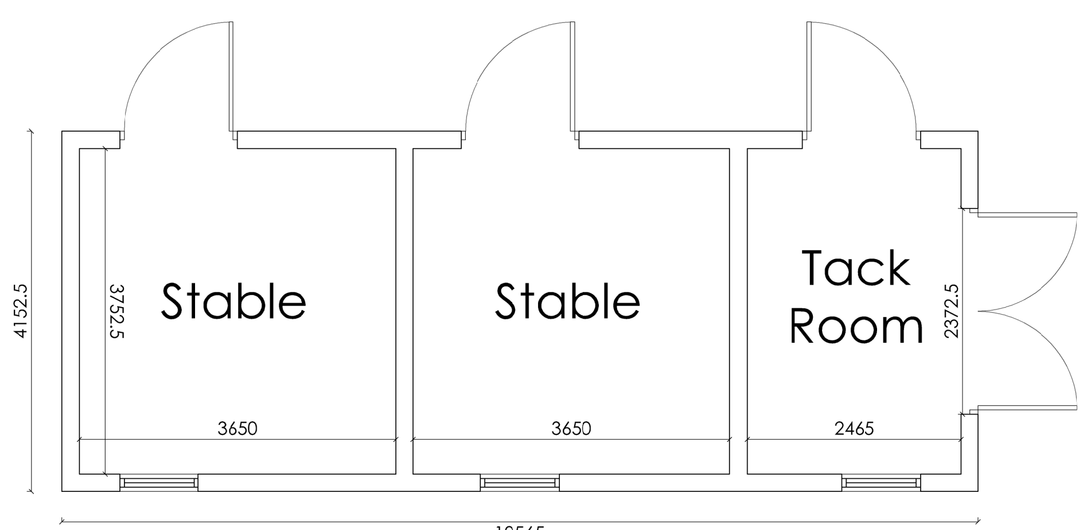


FLOOR PLAN 1:50

Ordnance Survey © Crown copyright 2020 All rights reserved. Licence number 100051789

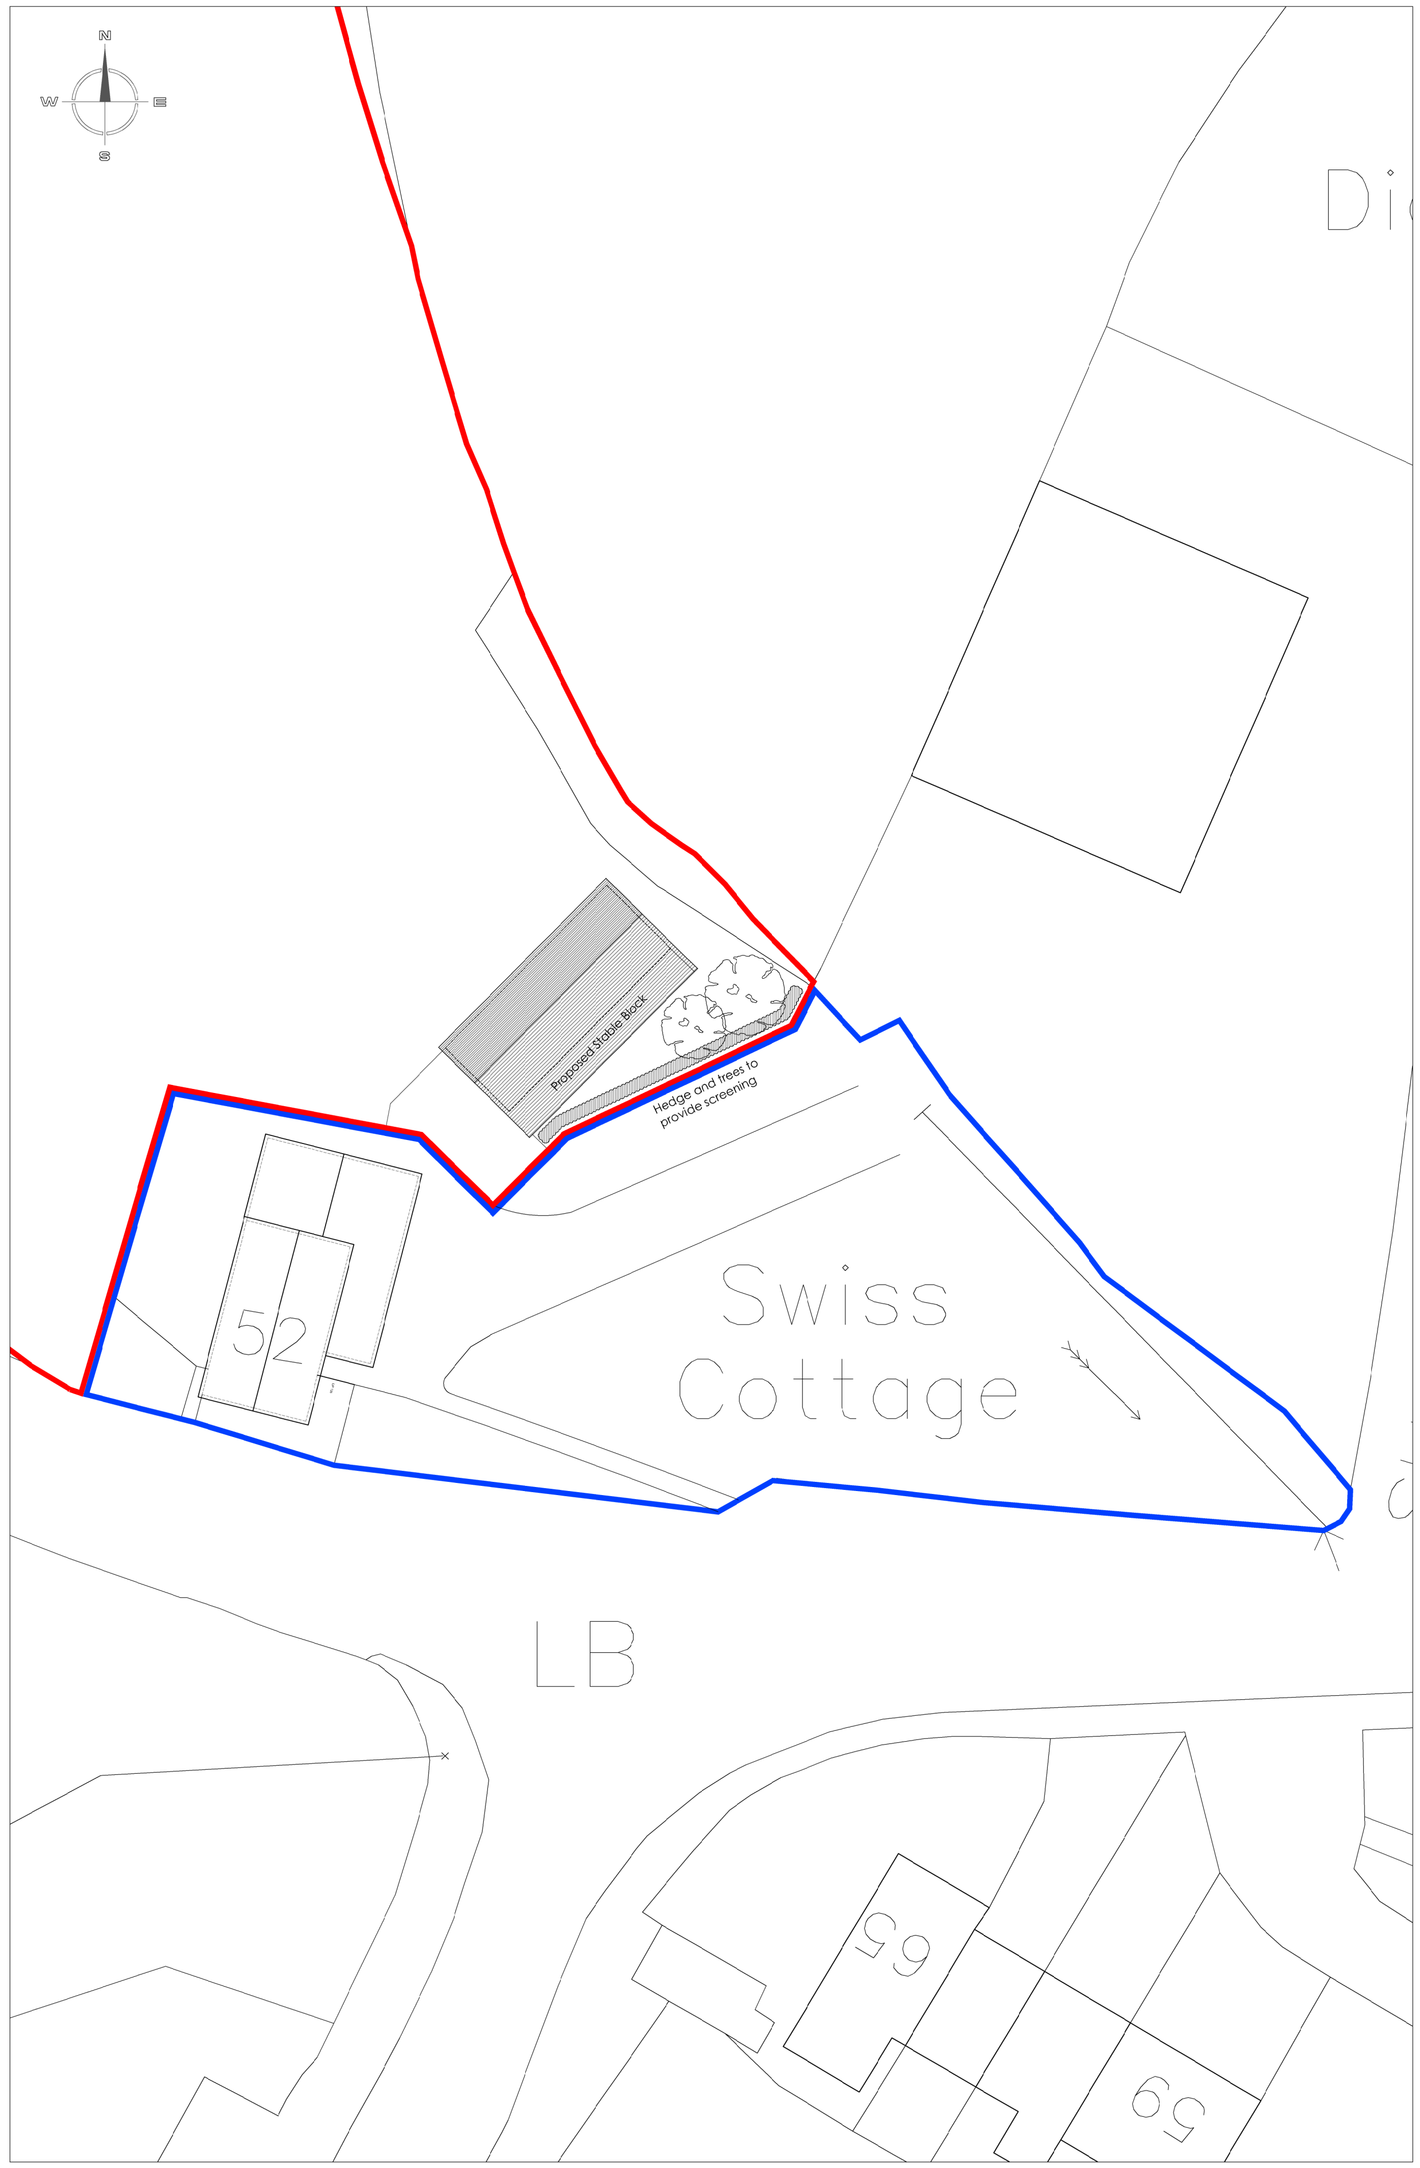

SITE PLAN 1:200

Ordnance Survey © Crown copyright 2020 All rights reserved. Licence number 100051789

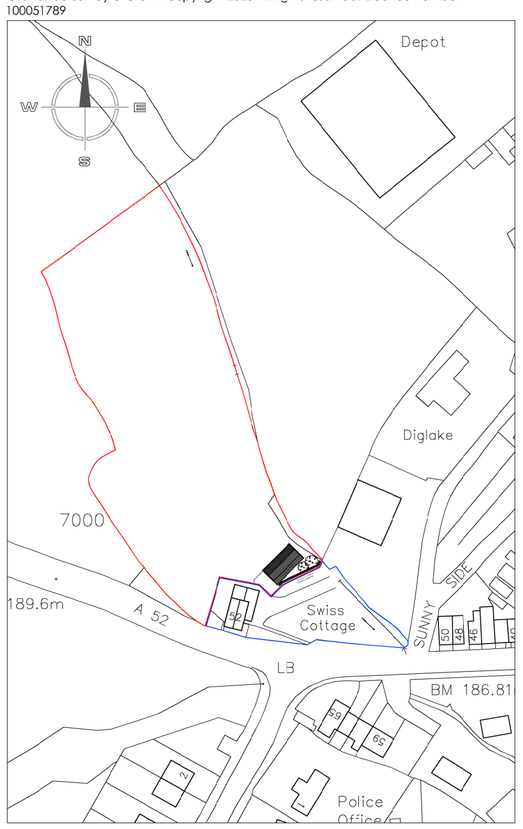

SITE LOCATION PLAN 1:1250

Hewitt&Carr Architects
A: DaisyBank House I 17-19 Leek Road I Cheadle I ST10 1JE
T: 01538 756888
E: enquiries@hcarchitects.co.uk
W: www.hcarchitects.co.uk

Client
Mr and Mrs S Jones

Project
Proposed stable block adjacent to Swiss Cottage

Title
Plans and elevations as proposed

SCHEME

Status
Scheme

Date Aug 2020 Drawn BVC

Scale @A1 AS NOTED Checked

Project No 00940 Drawing No. AL(0)05 Rev A

File Ref: N:\REF