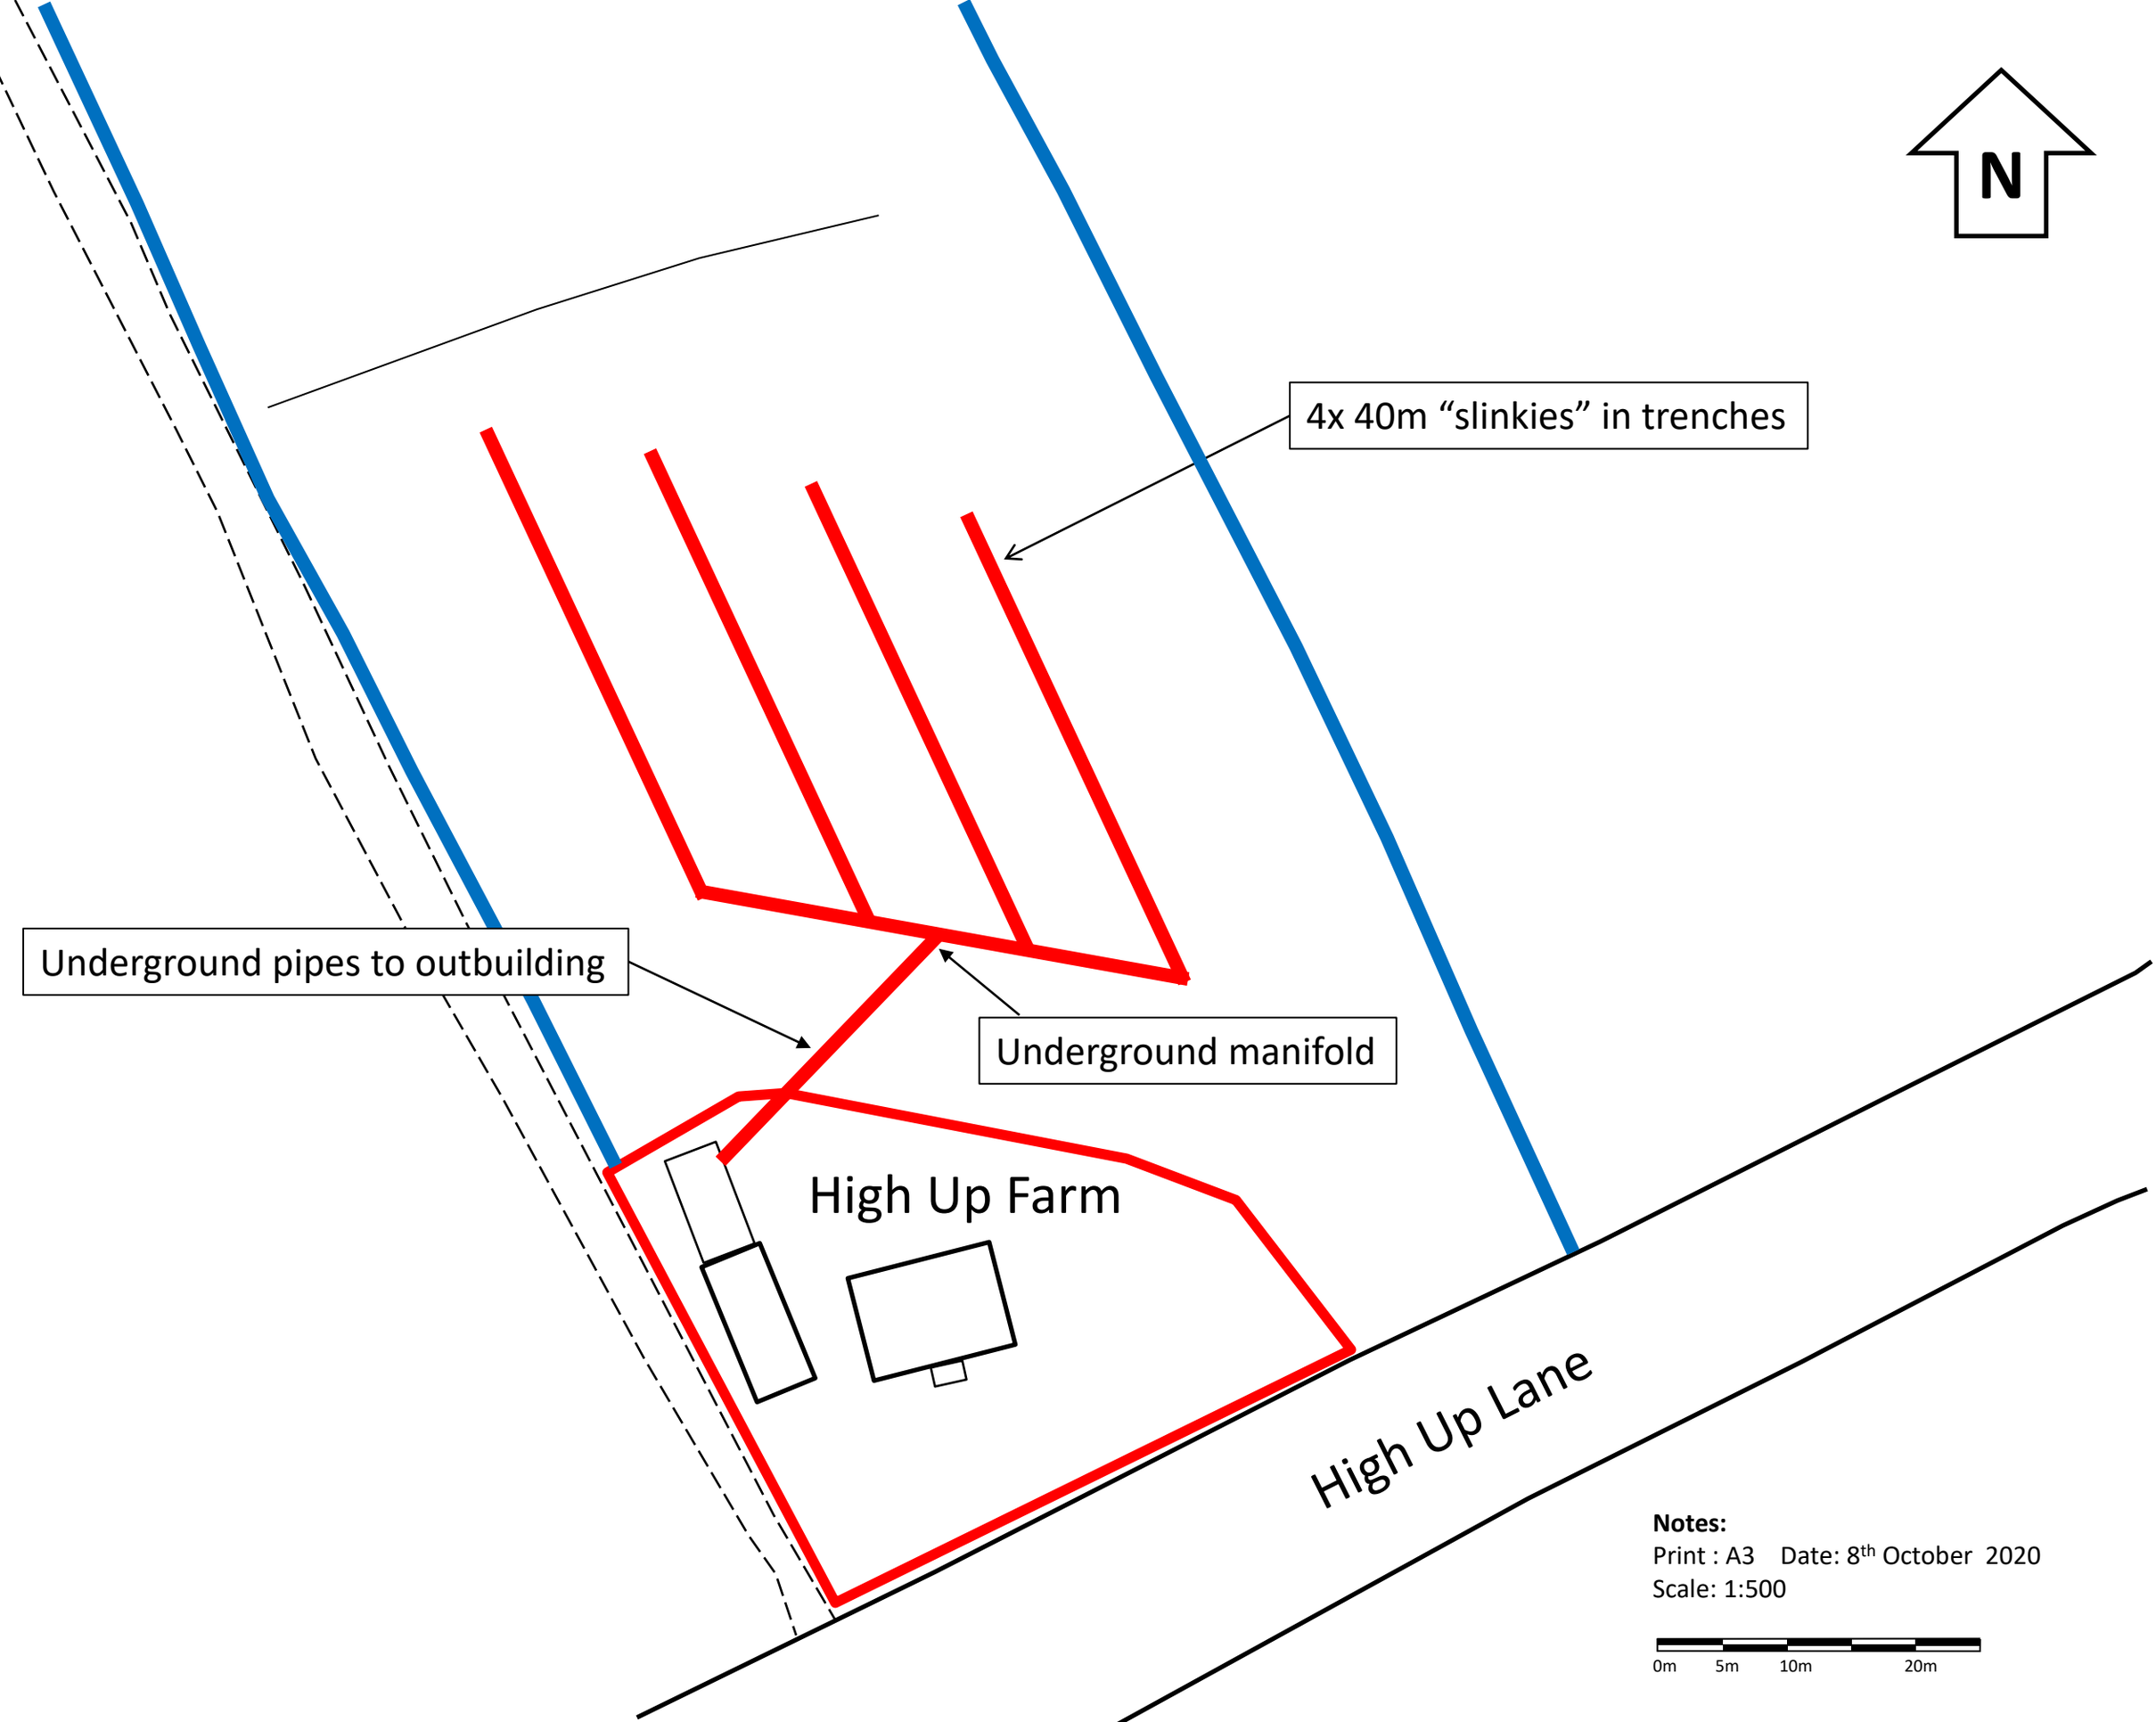

N
4x 40m “slinkies” in trenches
Underground pipes to outbuilding
Underground manifold
High Up Farm
High Up Lane
Notes:
Print : A3 Date: 8th October 2020
Scale: 1:500
0m 5m 10m 20m