
Location Plan 1:1250 - High Up Farm
Ground Loops for Ground Source Heat Pump

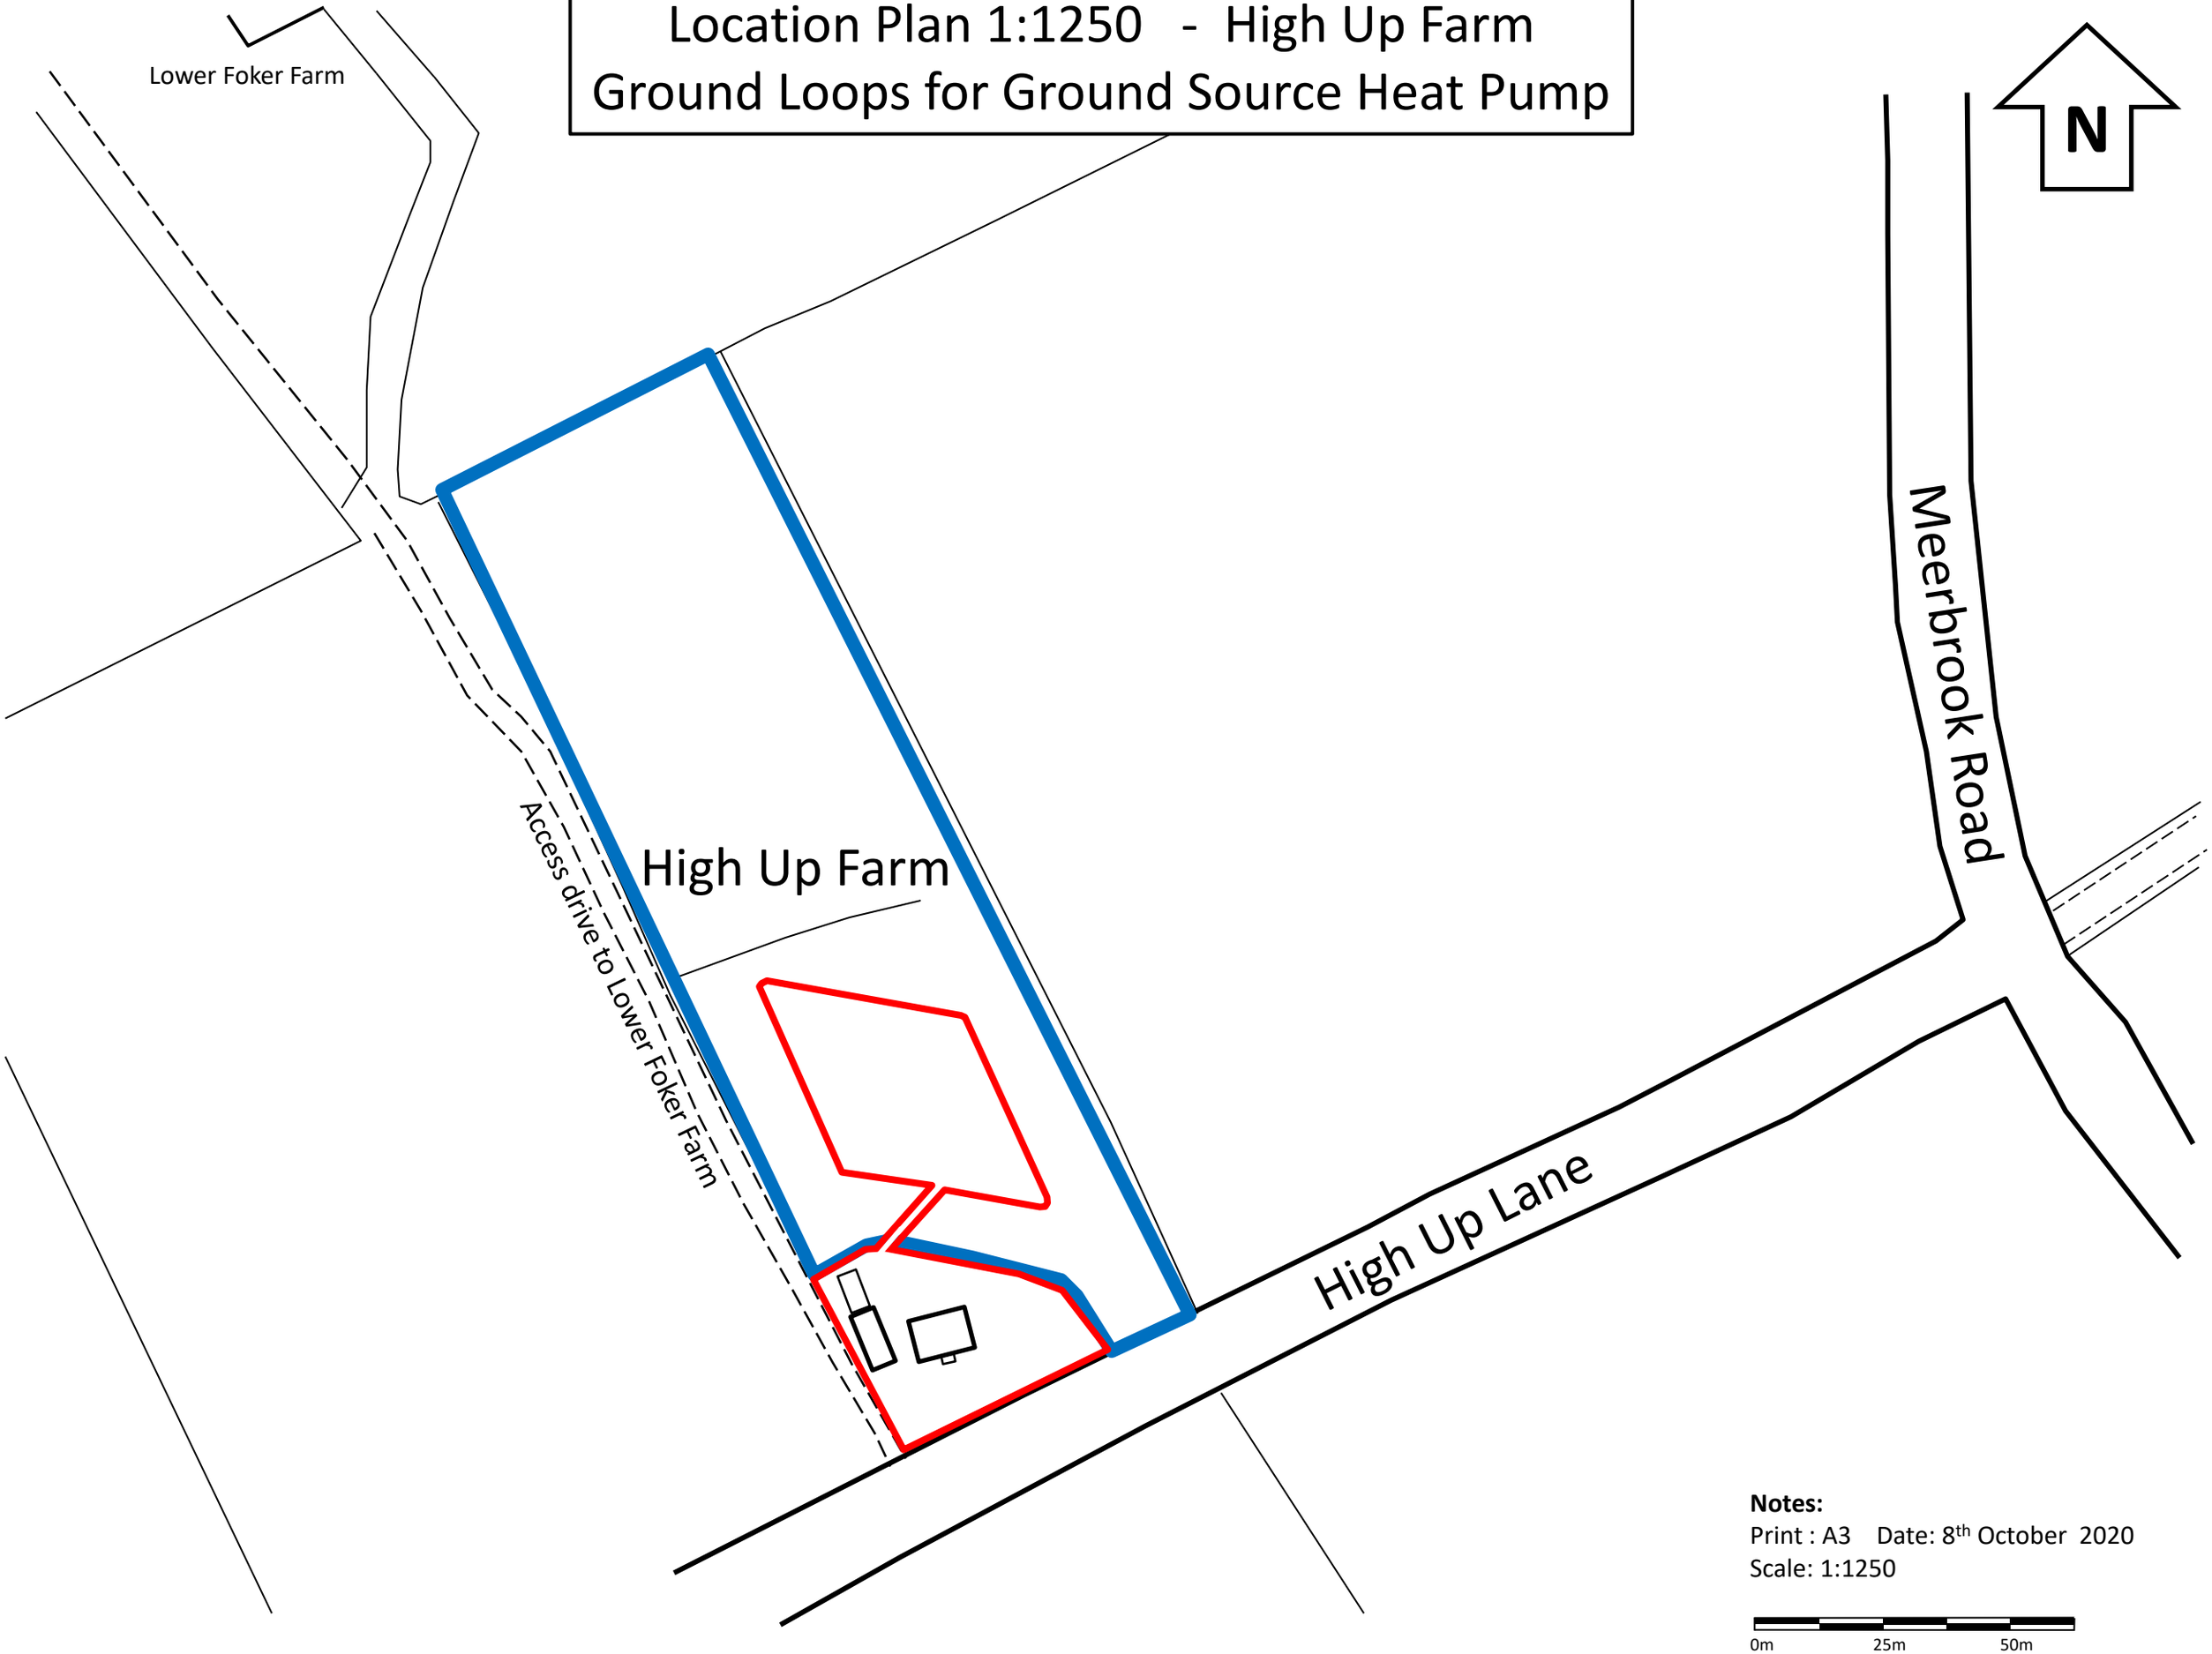

Notes:
Print : A3 Date: 8th October 2020
Scale: 1:1250

0m 25m 50m