



Front Elevation

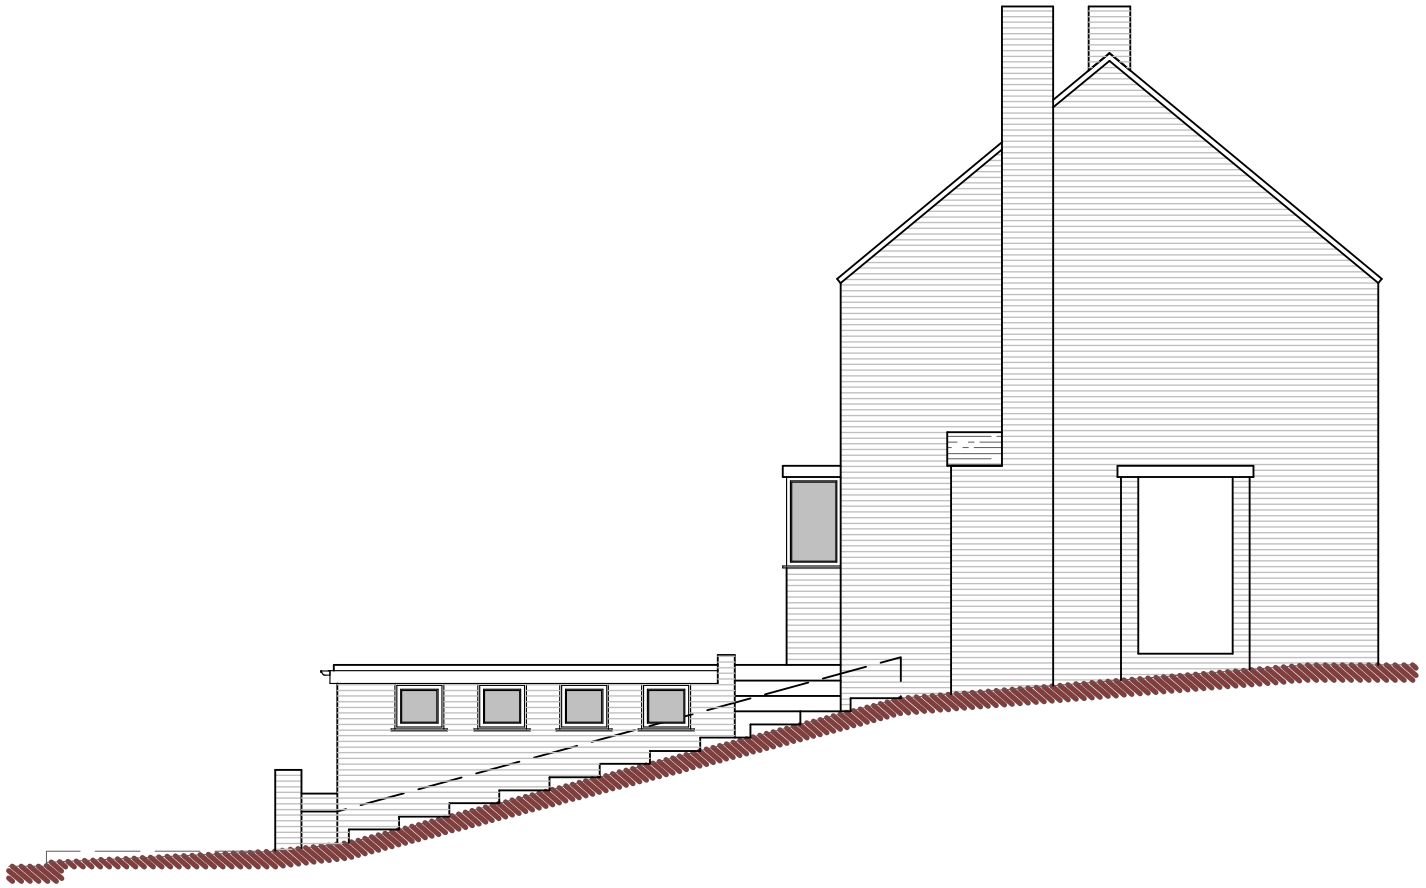

Side (South) Elevation

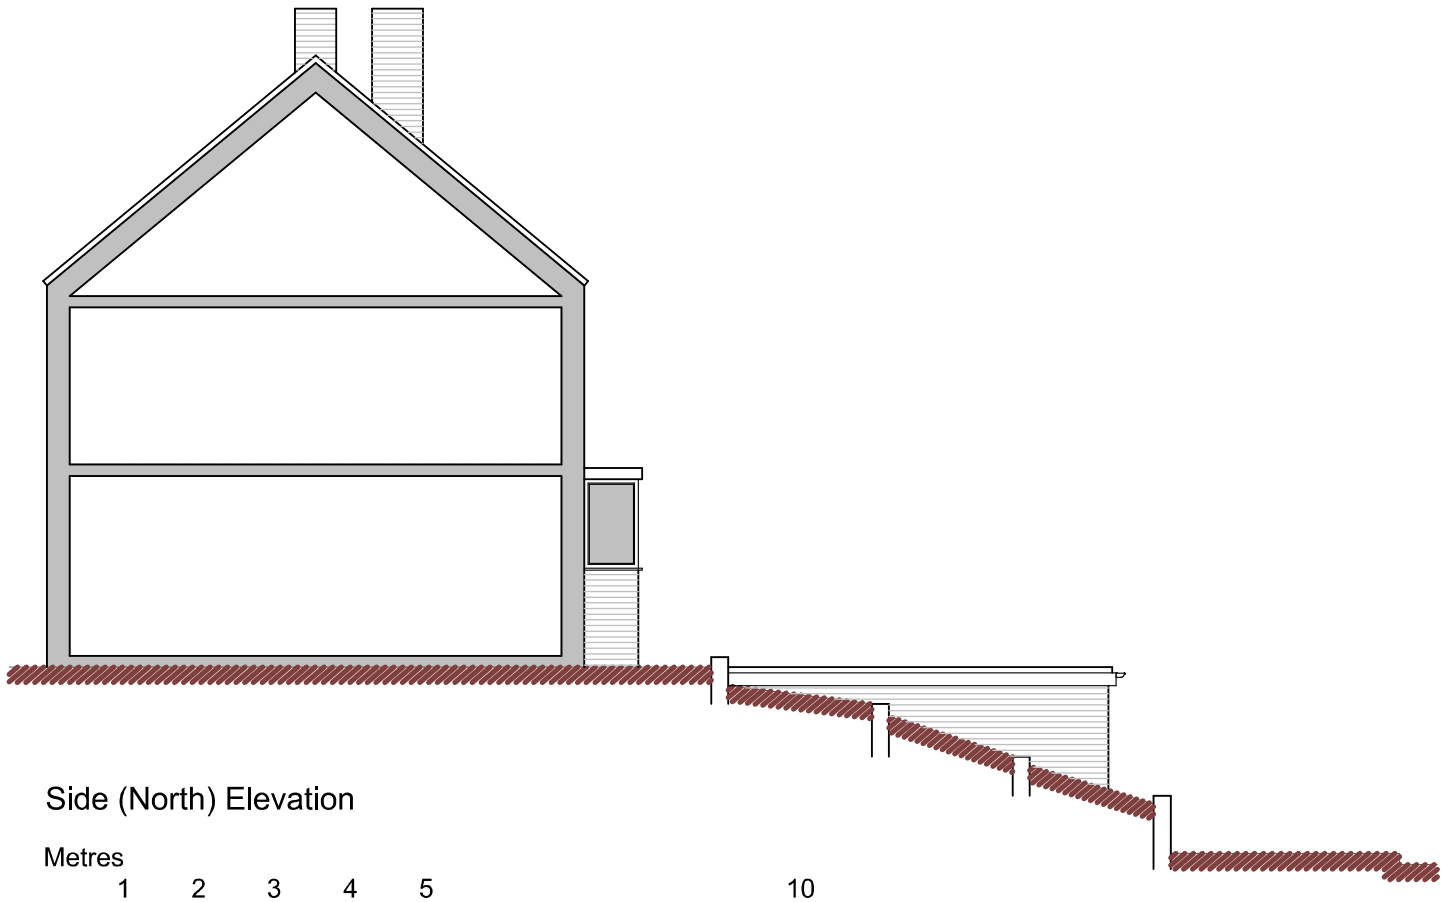

Side (North) Elevation

Metres

1 2 3 4 5 10

SCALE 1:100

**DBD Architectural Consultancy Ltd ©2020**

1. Copyright is vested with DBD Architectural Consultancy Ltd.

2. All dimensions to be checked on site before proceeding.

3. Contractor to check/adjust dimensions of new work to suit existing conditions.
Do not assume existing structure or details are plumb, square or level.

4. Contractor must notify the architect of any discrepancies before proceeding.

5. All drawings to be read in conjunction with all other consultants drawings and specs.

| Rev | Date | Description |
|---|---|---|
| | | |
| | | |
| | | |
| | | |
| | | |

DBD Architectural Consultancy

**DBD Architectural Consultancy Ltd**
50 Broad Street, Leek,
Staffordshire, ST13 5NS
01538 383118
mail@dbdconsultants.co.uk
www.dbdconsultants.co.uk

Client
Mr Simpson
48 Windsor Drive
Leek
ST13 6NL

Project
Demolition of Existing Garage and Creation of 3 Car Parking Area

Title
Plans as Existing

| Stage: Planning | | |
|---|---|---|
| Size: A3 | Date: 07.07.20 | Job No: 2048 |
| Scale: 1:100 | | |
| Drawing Number: PL 02 | | |

Initial draft scheme for comments