
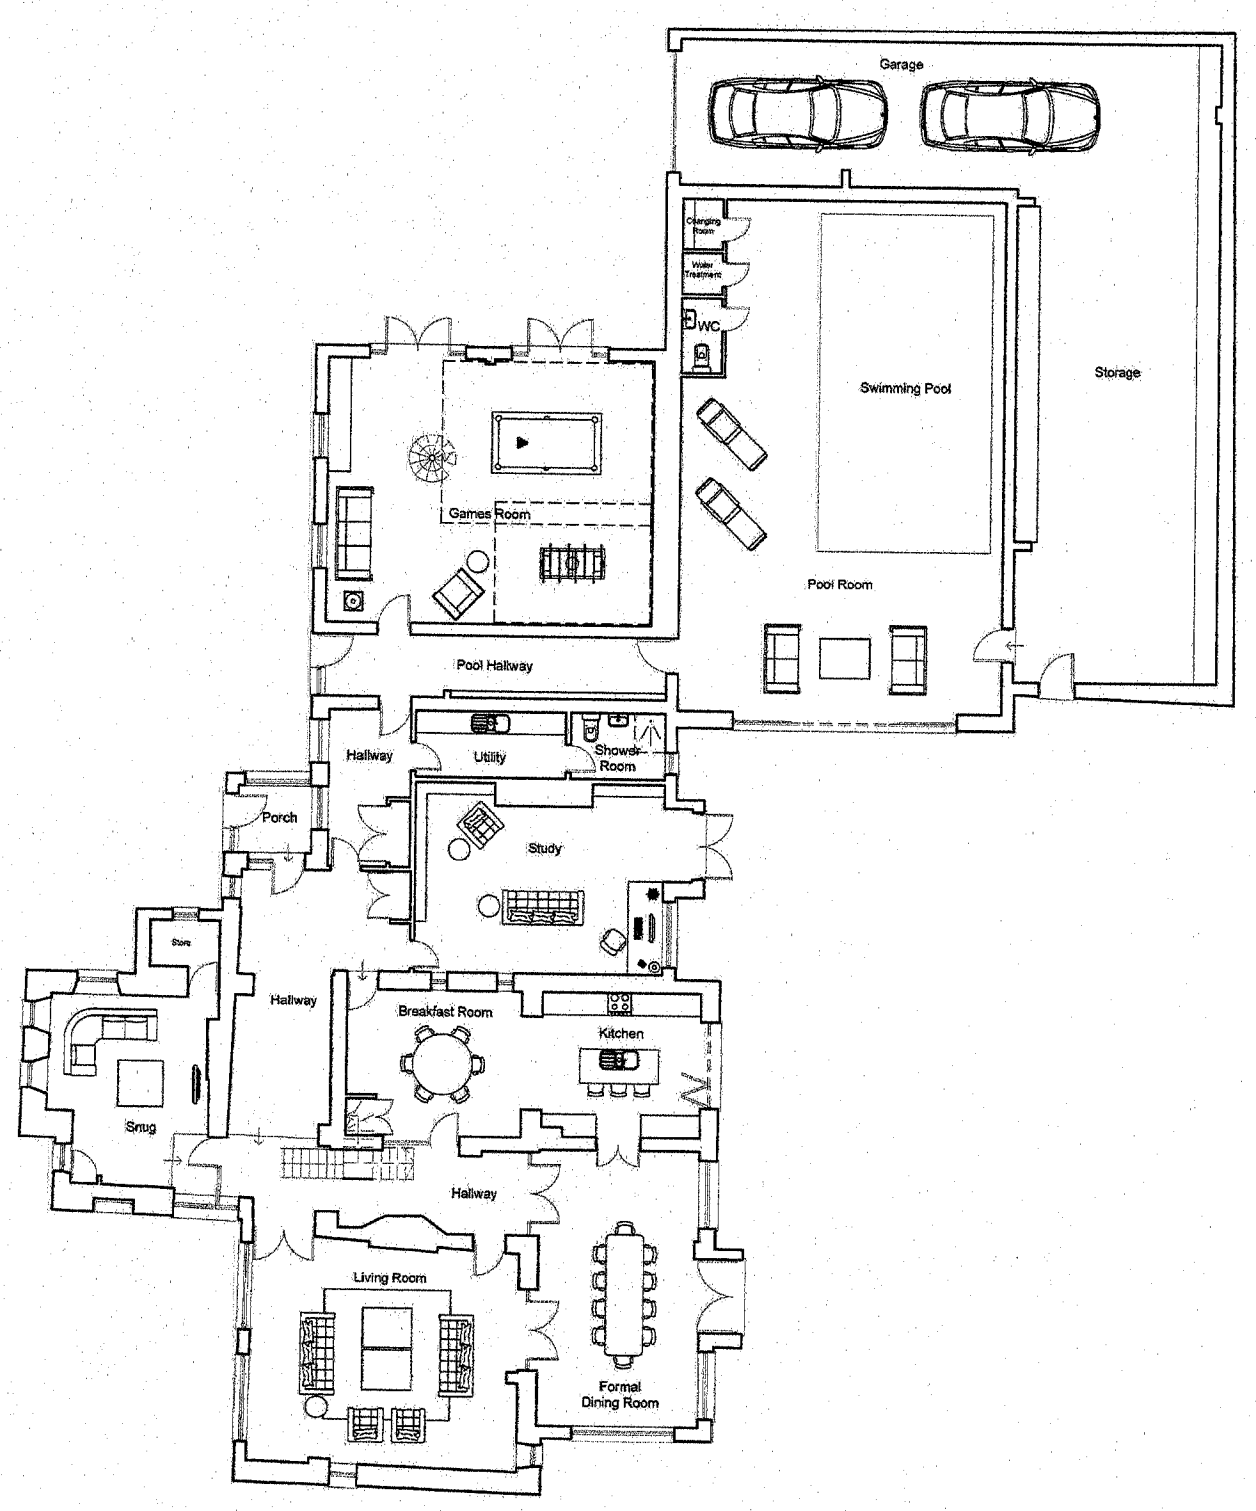


Ground Floor Plan

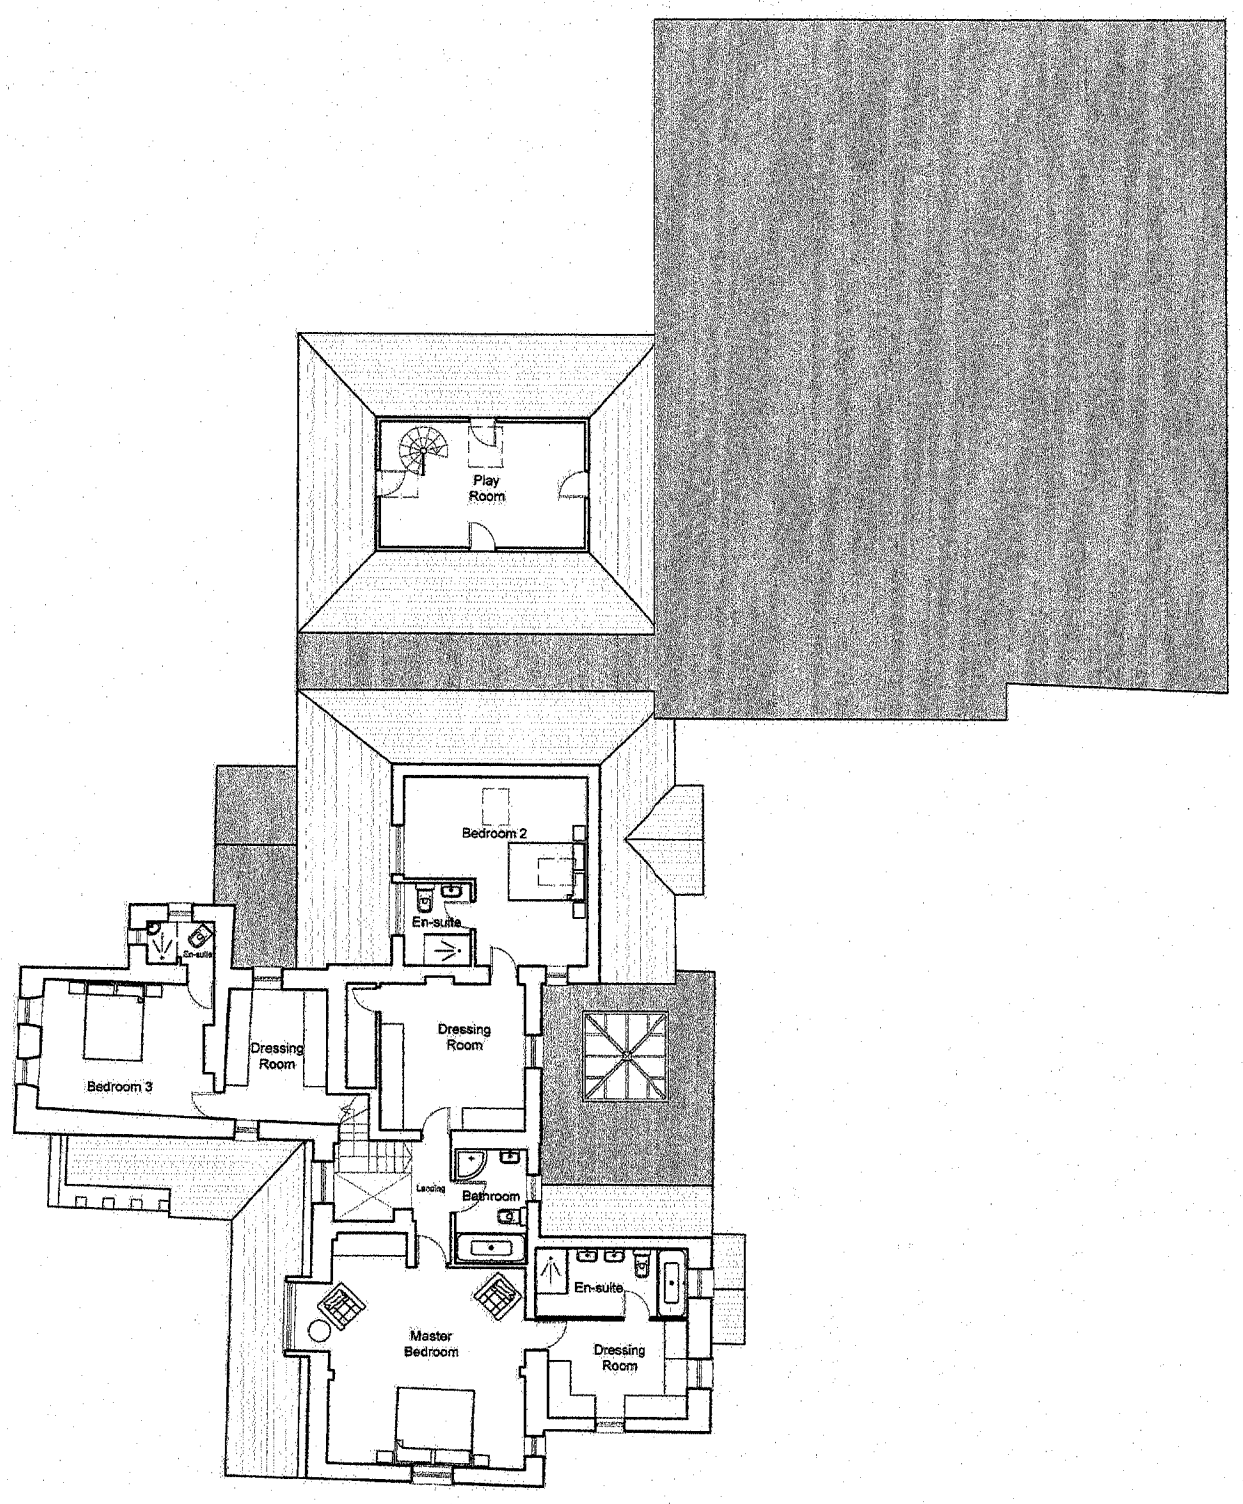

First Floor Plan

Metres
01 02 03 04 05 10
SCALE 1:100

revisions

ref	date		drawn	chk'd
-	x	x	x	x

Hayes & Partners

Architects
Historic Building Consultants

Atlas House
Old Hall Street
Macclesfield Cheshire SK10 2DT
Telephone 01625 426218
Fax 01625 511 732
hp@hayesandpartners.co.uk

job
Sunny Bank Farm
Pines Lane, Bidduiph Park,
Stoke-on-Trent, ST8 7SP
for Mr Nixon

Plans as Existing

scale	1:100 @A1		
date	18/09/17		
drawn	LS	checked	CIM
number	3946_00_03	revision	-