




West Elevation

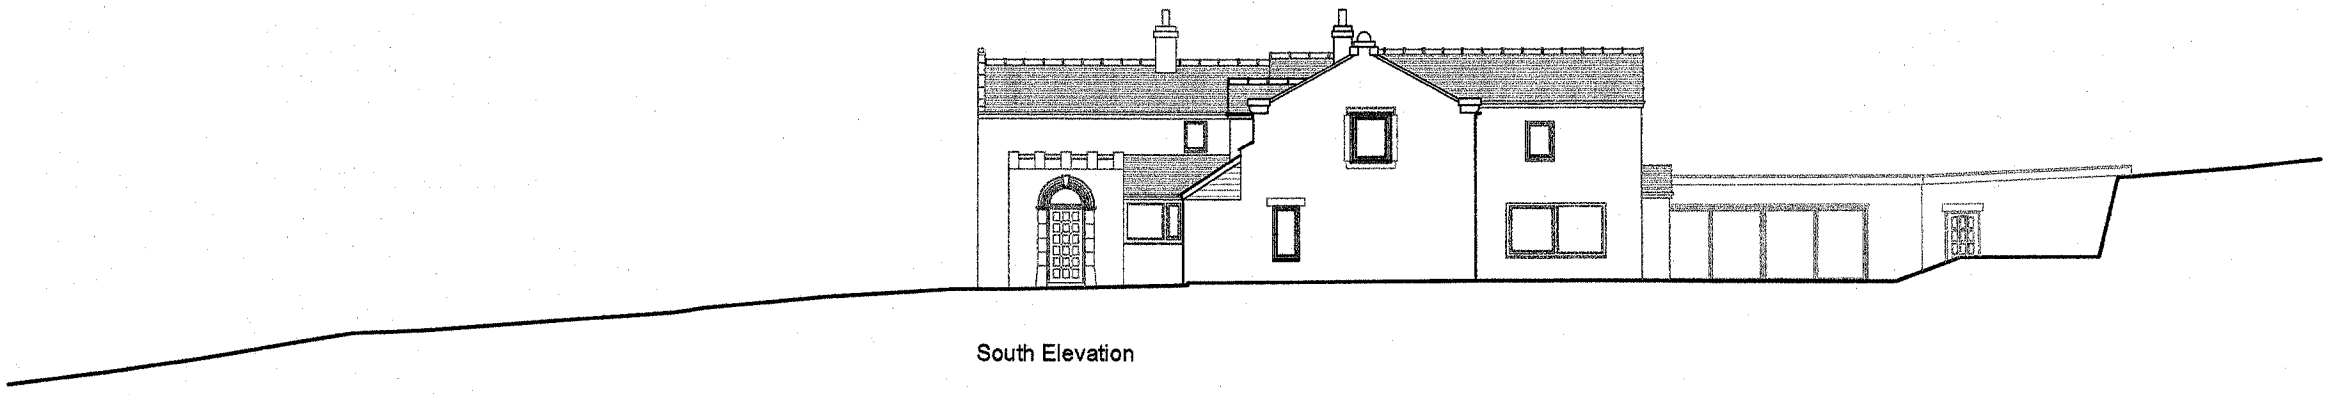

South Elevation

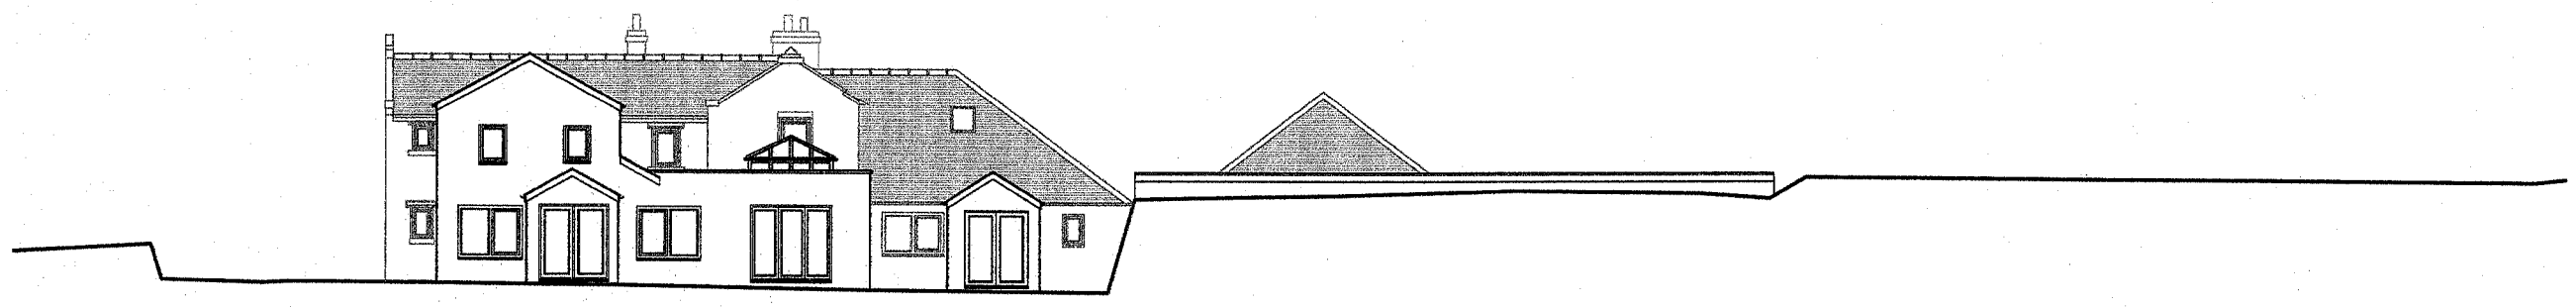

East Elevation

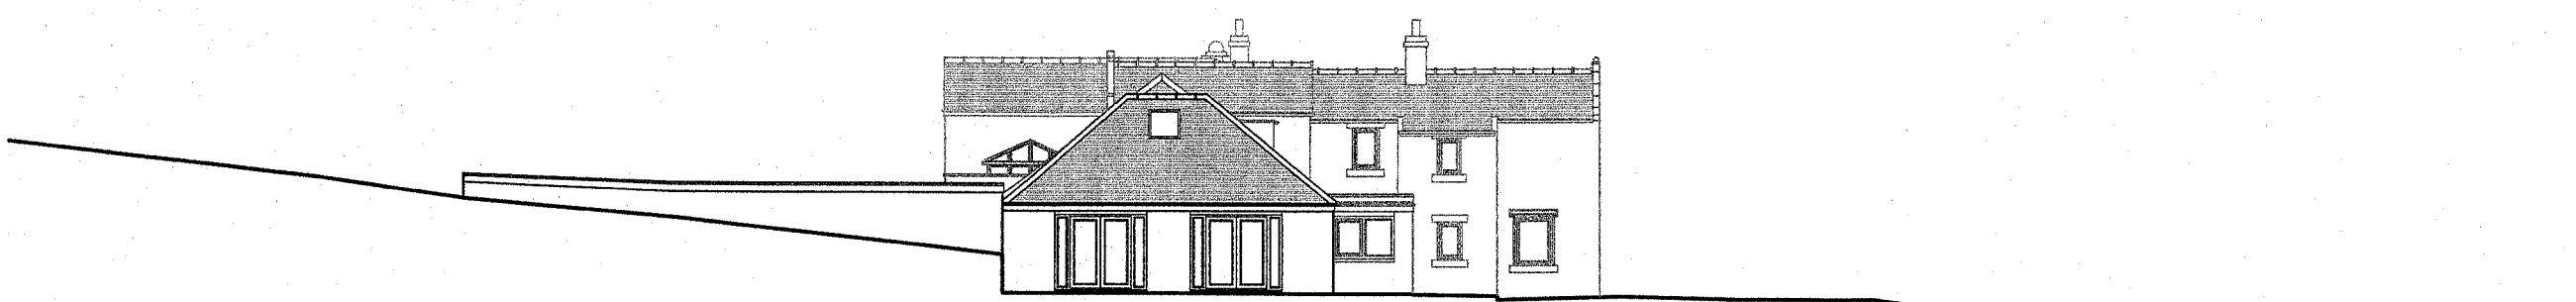

North Elevation

Metres
01 02 03 04 05 10
SCALE 1:100

revisions

| ref | date | | drawn | chk'd |
|---|---|---|---|---|
| - | x | x | x | x |


Hayes & Partners
Architects
Historic Building Consultants

Atlas House
Old Hall Street
Macclesfield Cheshire SK10 2DT
Telephone 01625 426218
Fax 01625 611 732
hp@hayesandpartners.co.uk


job
Sunny Bank Farm
Pines Lane, Biddulph Park.
Stoke-on-Trent, ST8 7SP
for Mr Nixon

Elevations as Existing

| | | | |
|---|---|---|---|
| scale | 1:100 @A1 | | |
| date | 18/09/17 | | |
| drawn | LS | checked | CIM |
| number | 3946_00_04 | revision | - |