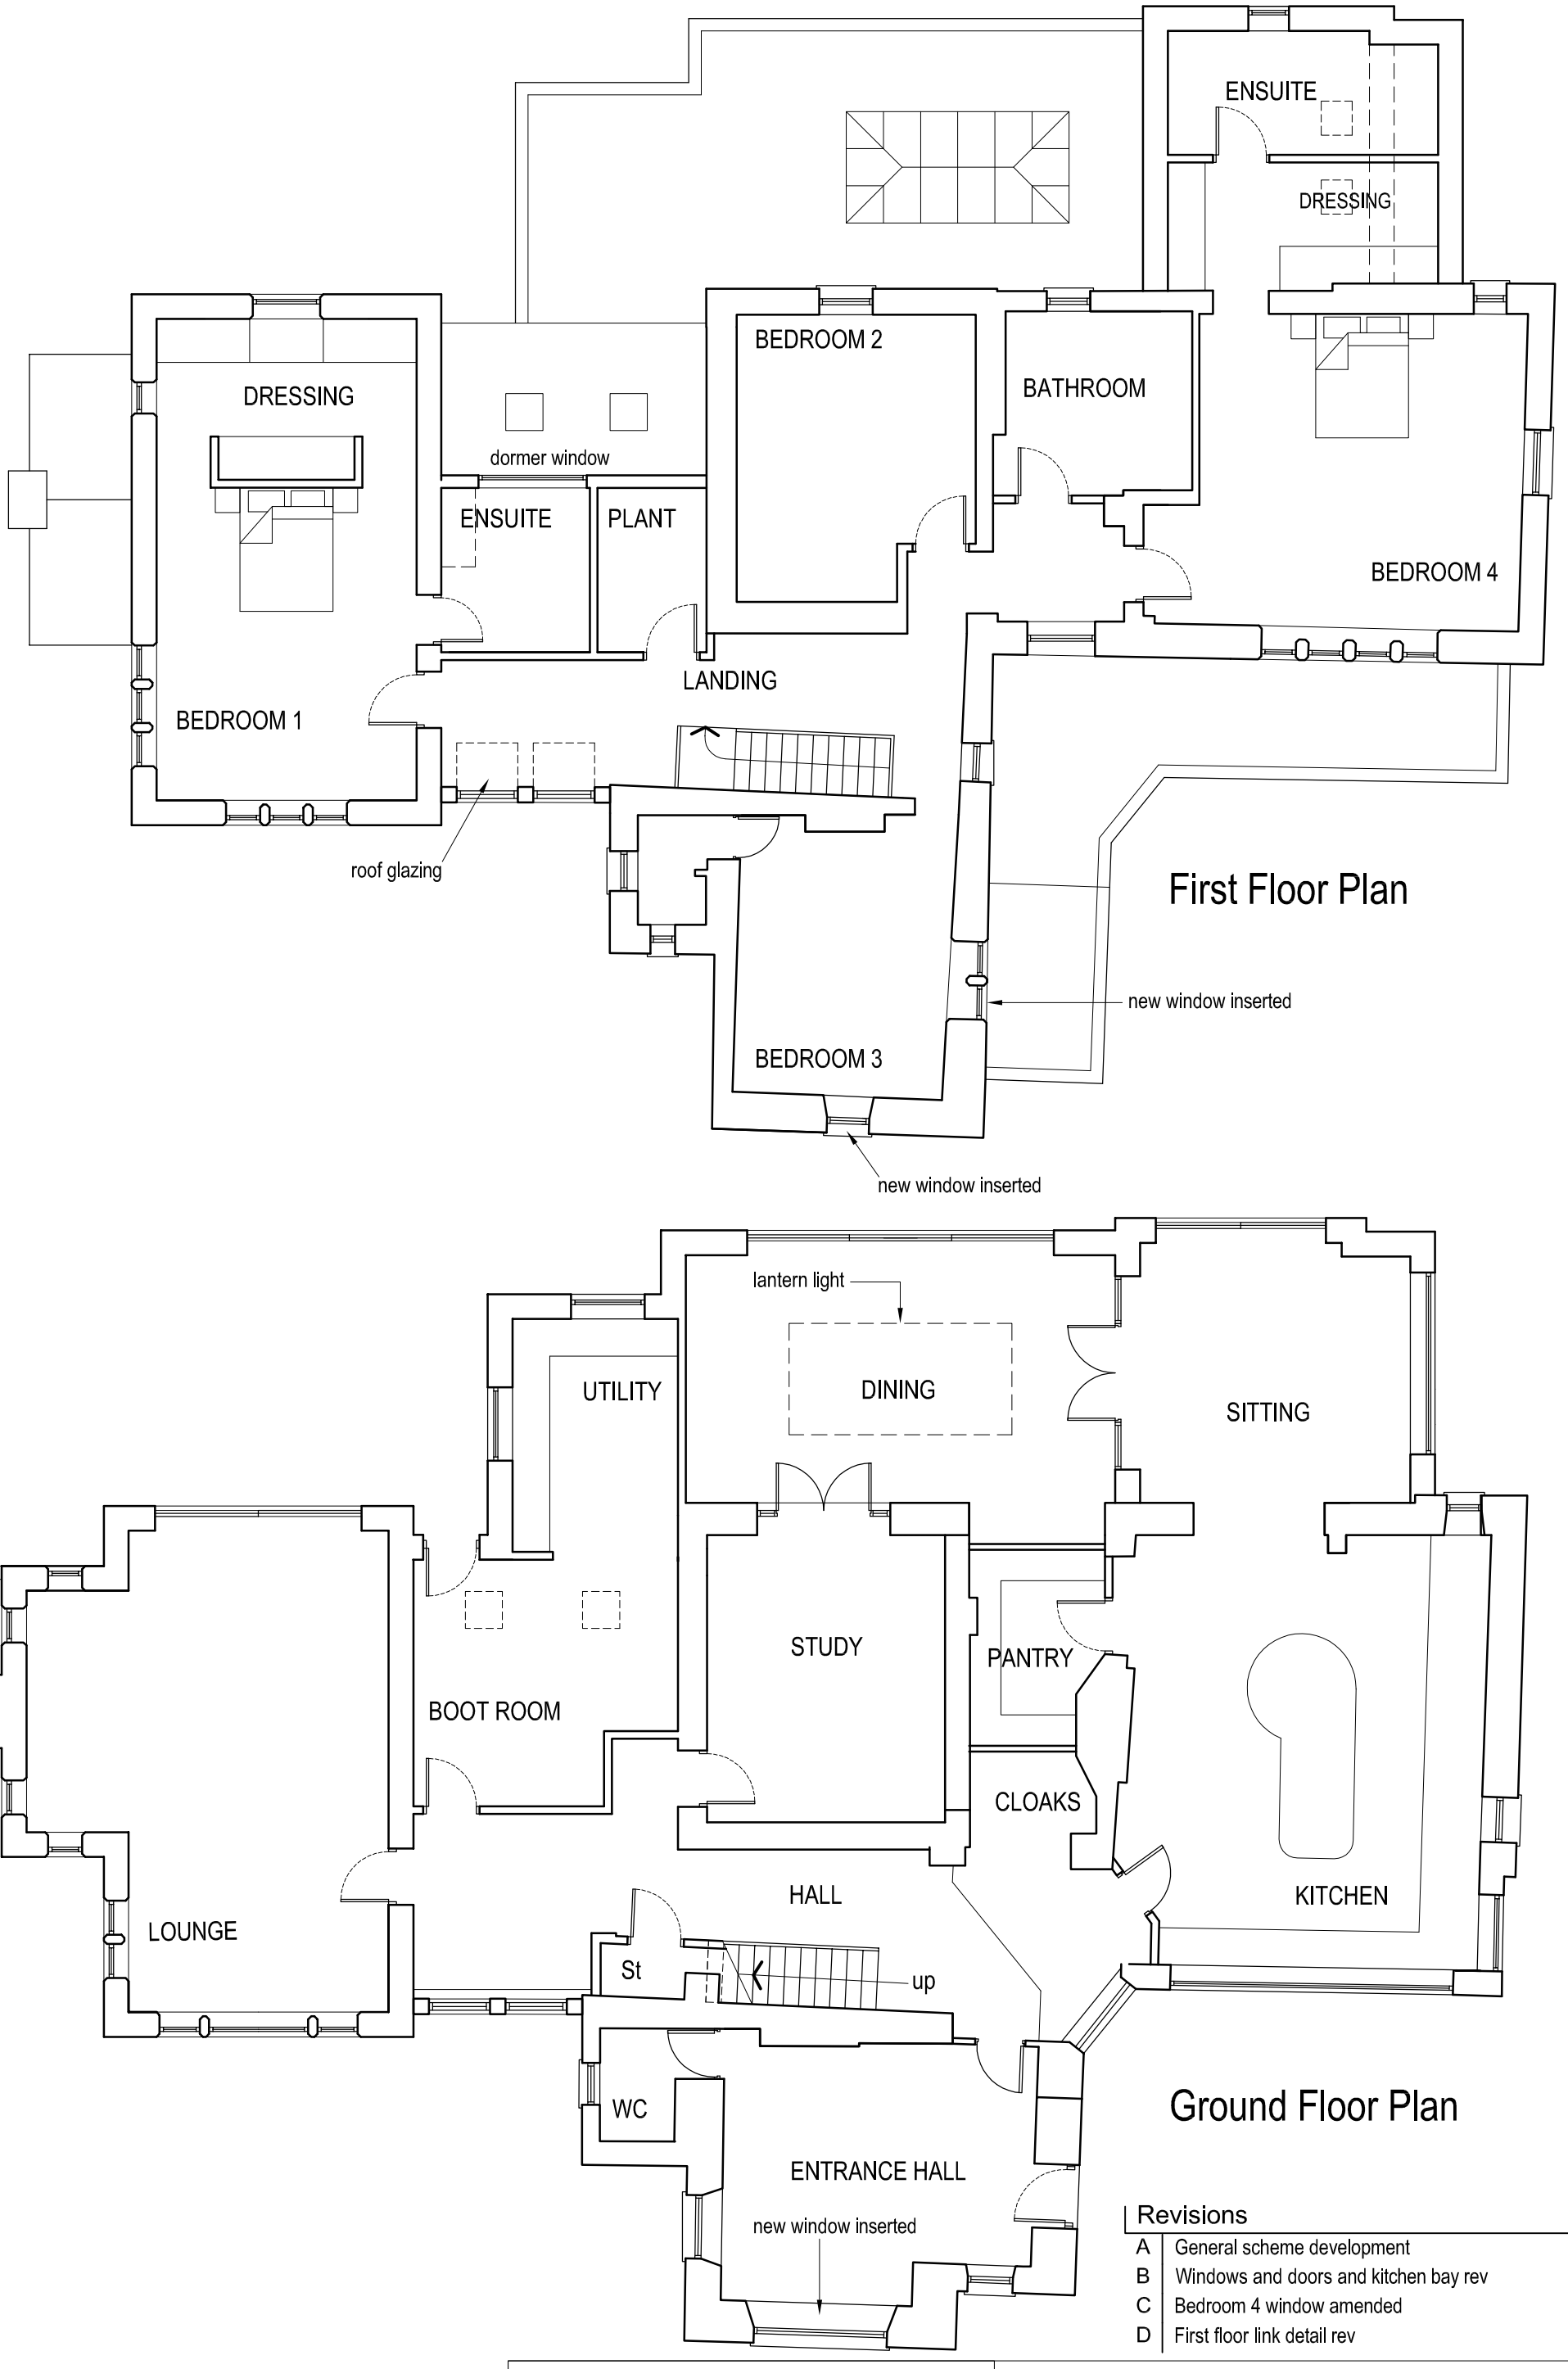


Revisions

A	General scheme development	23.06.20
B	Windows and doors and kitchen bay rev	24.06.20
C	Bedroom 4 window amended	29.06.20
D	First floor link detail rev	29.09.20

job Sunny Bank Farm, Biddulph Park House Remodelling

title Scheme 3: House Plans

date	scale	drawn by	dwg. no.	rev.
16.06.20	1/100 @ A3	..	SBF-13	D

Ian Ankers architecture
Building and Design Consultants
Ryecroft Farm, Rushton Spencer, Macclesfield, SK11 0RP
t 01260 546944
e ian@ianankers.co.uk
w www.ianankers.co.uk