


Front Elevation

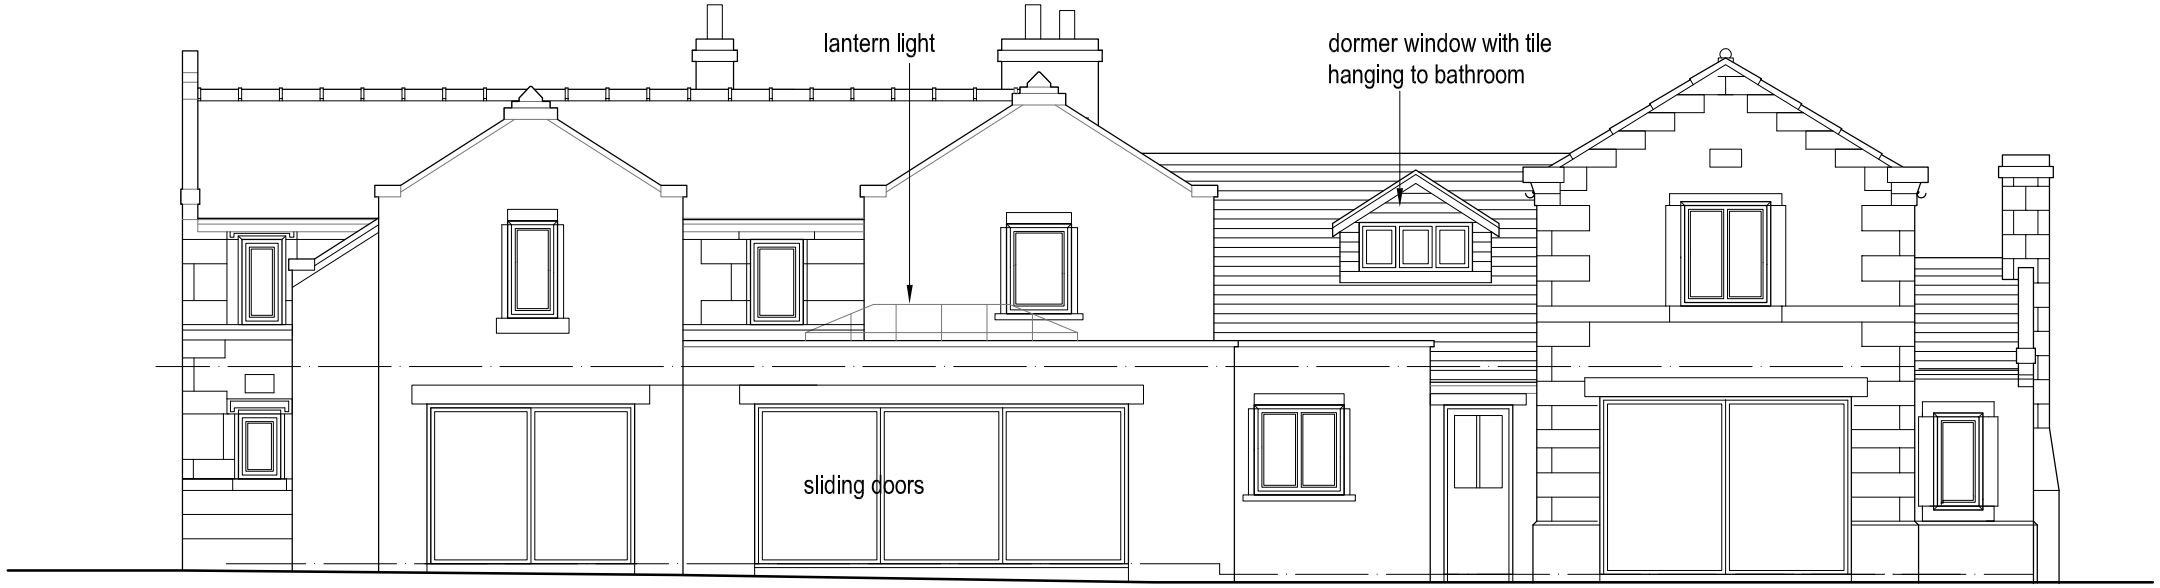

Rear Elevation of House

Revisions		
A	General scheme development	23.06.20
B	Windows and doors and kitchen bay rev	24.06.20
C	Minor revs and stone detailing added	29.09.20
D	Windows to front elevation rev	07.10.20

job Sunny Bank Farm, Biddulph Park House Remodelling

title Scheme 3: Elevations - Sht 1

date	scale	drawn by	dwg. no.	rev.
16.06.20	1/100 @ A3	..	SBF-14	D

Ian Ankers architecture
Building and Design Consultants
Ryecroft Farm, Rushton Spencer, Macclesfield, SK11 0RP
t 01260 546944
e ian@ianankers.co.uk
w www.ianankers.co.uk