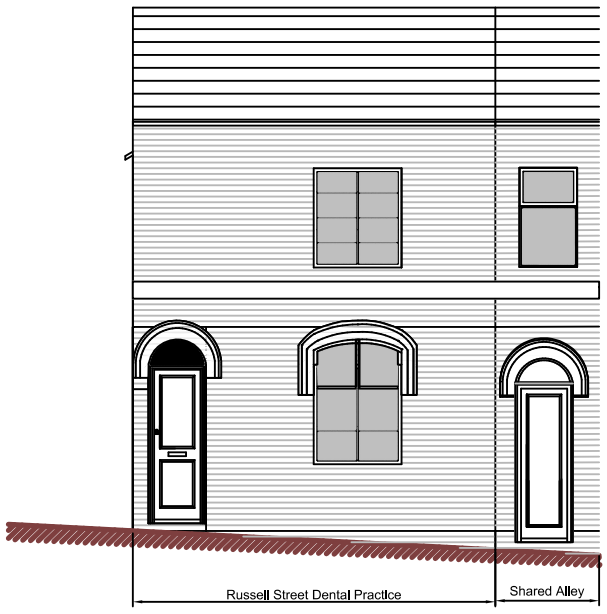


Front (West) Elevation

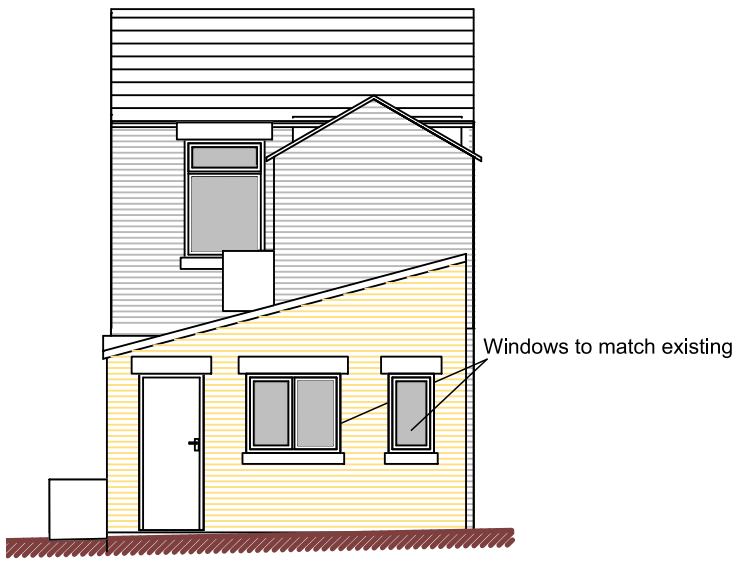


Rear (East) Elevation

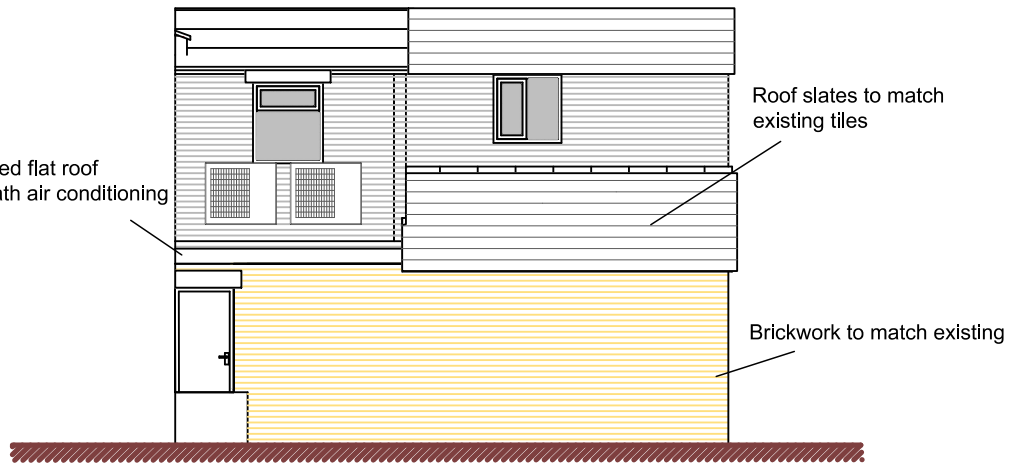


Side (South) Elevation

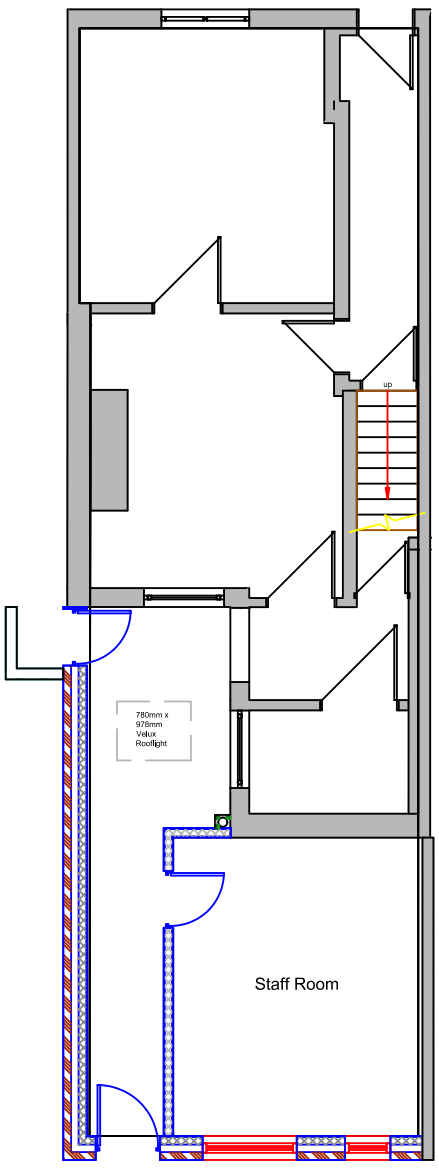


Ground Floor Plan

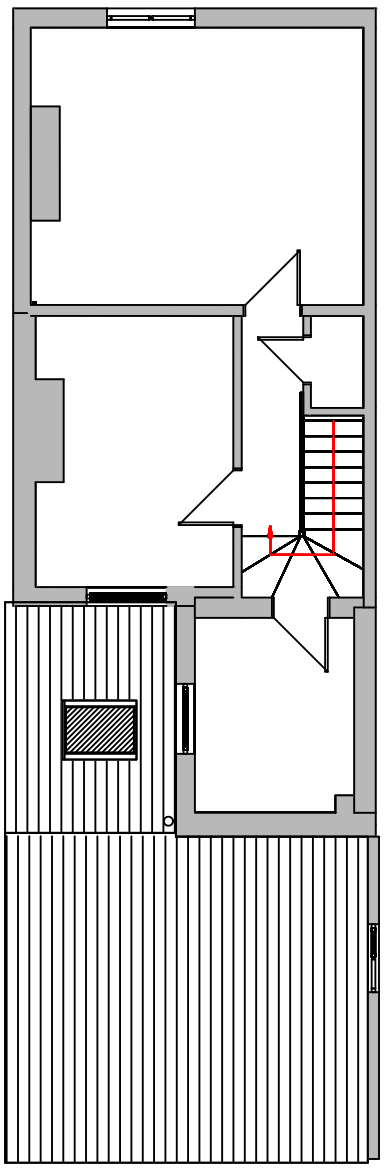

First Floor Plan

Metres

1 2 3 4 5 10

SCALE 1:100

**DBD Architectural Consultancy Ltd ©2020**

1. Copyright is vested with DBD Architectural Consultancy Ltd.

2. All dimensions to be checked on site before proceeding.

3. Contractor to check/adjust dimensions of new work to suit existing conditions.
Do not assume existing structure or details are plumb, square or level.

4. Contractor must notify the architect of any discrepancies before proceeding.

5. All drawings to be read in conjunction with all other consultants drawings and specs.

| | | |
|---|---|---|
| | | |
| C | 28.09.20 | Window altered to planner comments |
| B | 08.07.20 | Minor Amendments |
| A | 22.06.20 | Minor Amendments as per clients comments |
| Rev | Date | Description |

DBD Architectural Consultancy

DBD Architectural Consultancy Ltd
50 Broad Street, Leek,
Staffordshire, ST13 5NS
01538 383118
mail@dbdconsultants.co.uk
www.dbdconsultants.co.uk

Russel Street Dentist
7 Russel Street
Leek
ST13 5JF
Client

Rear Extension and Internal Alterations
Project

Title
Plans as Proposed

Stage: Planning
Size: A3
Scale: 1:100
Date: 09.06.2020
Job No: 2034
Drawing Number: PL03C