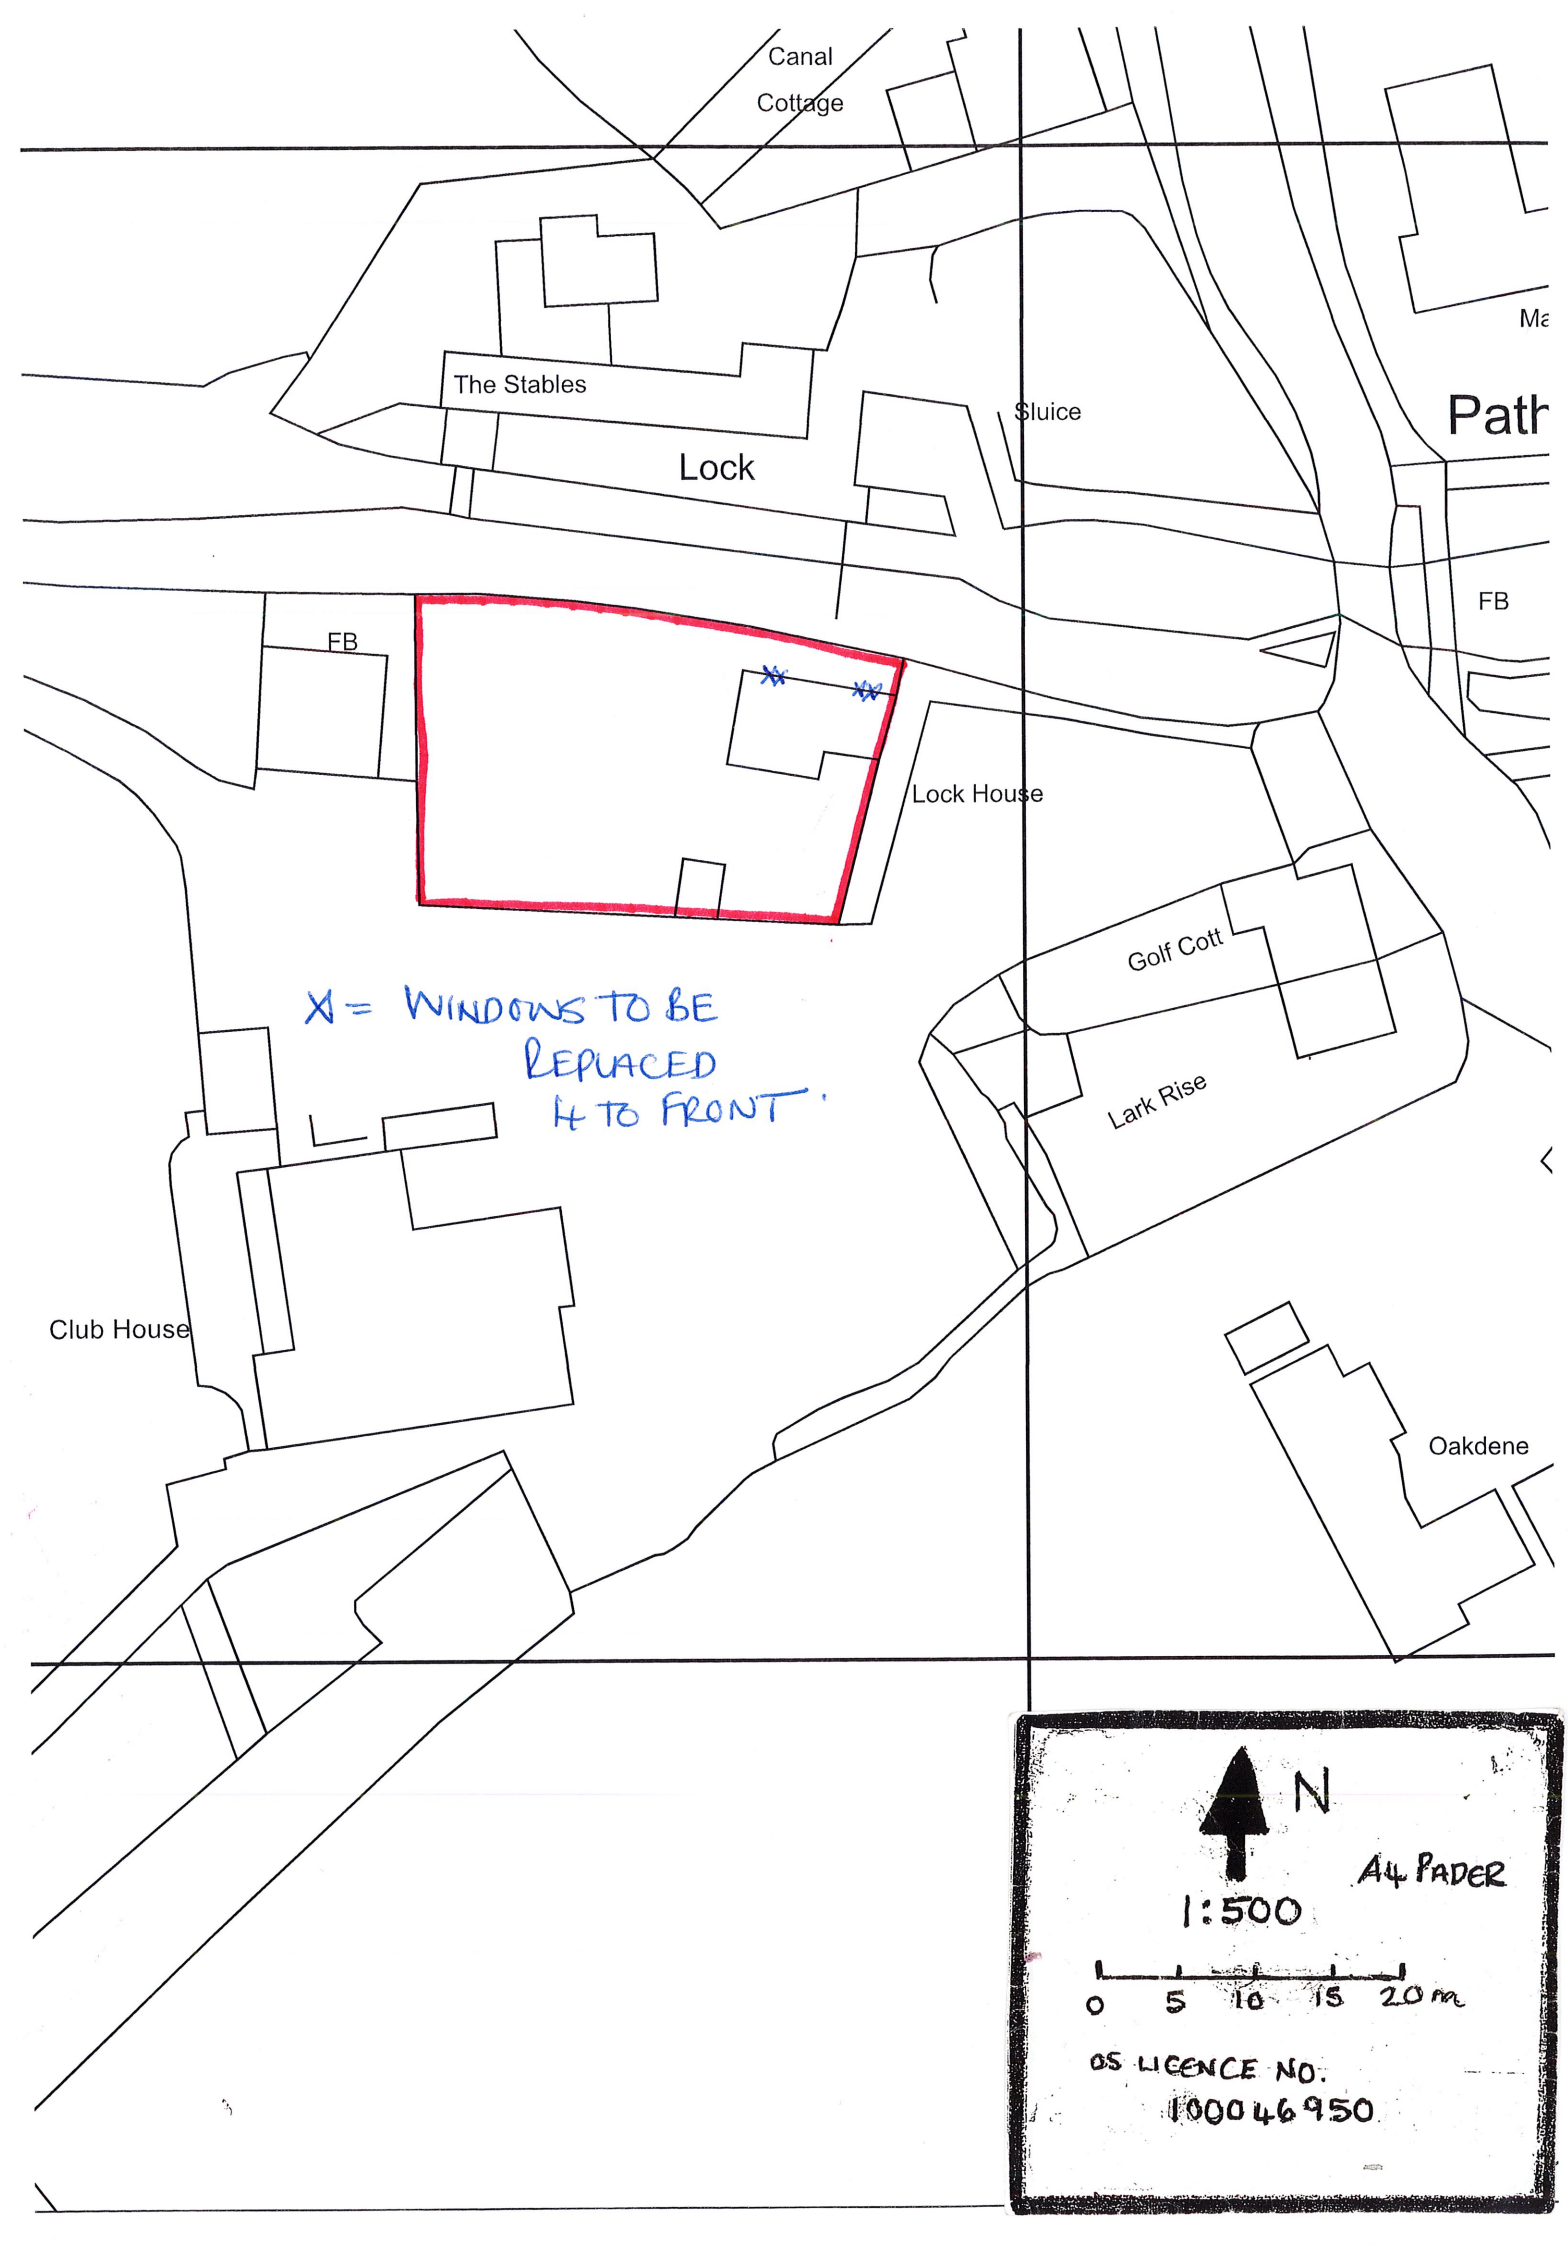

Canal
Cottage
The Stables
Lock
Sluice
Path
FB
FB
Lock House
Golf Cott
Lark Rise
X = WINDOWS TO BE REPLACED IN TO FRONT.
Club House
Oakdene
N
A4 PAPER
1:500
0 5 10 15 20 m
OS LICENCE NO.
100046950