
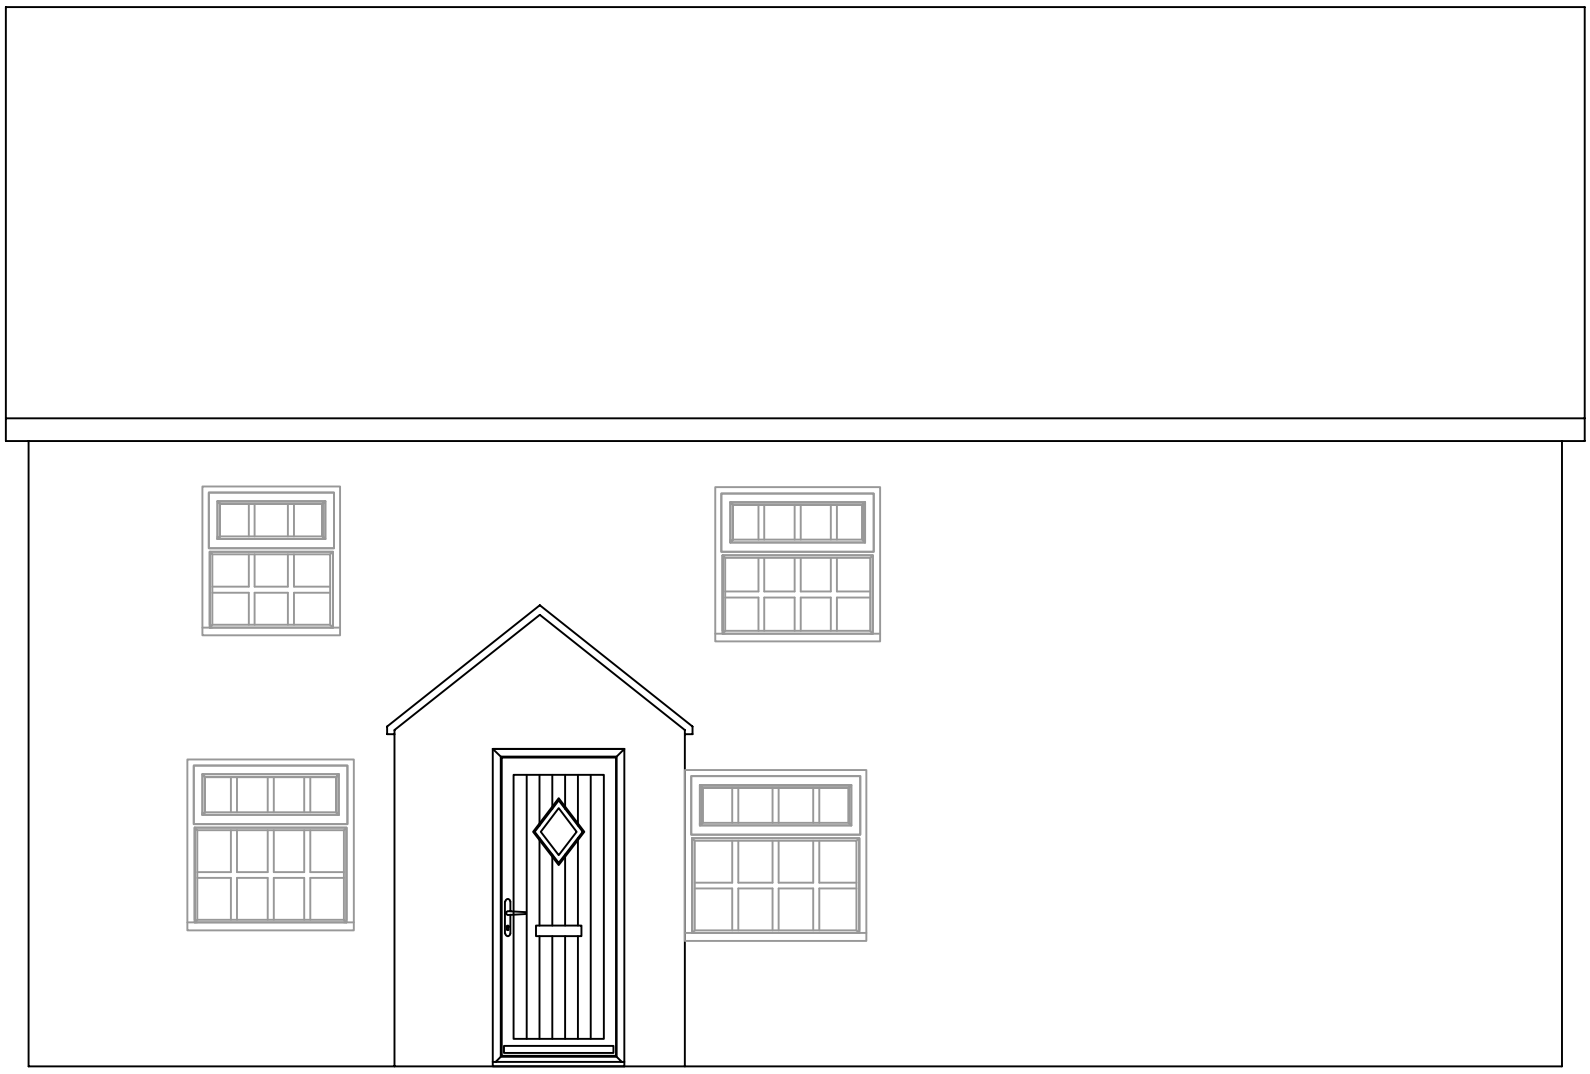


EXISTING FRONT ELEVATION

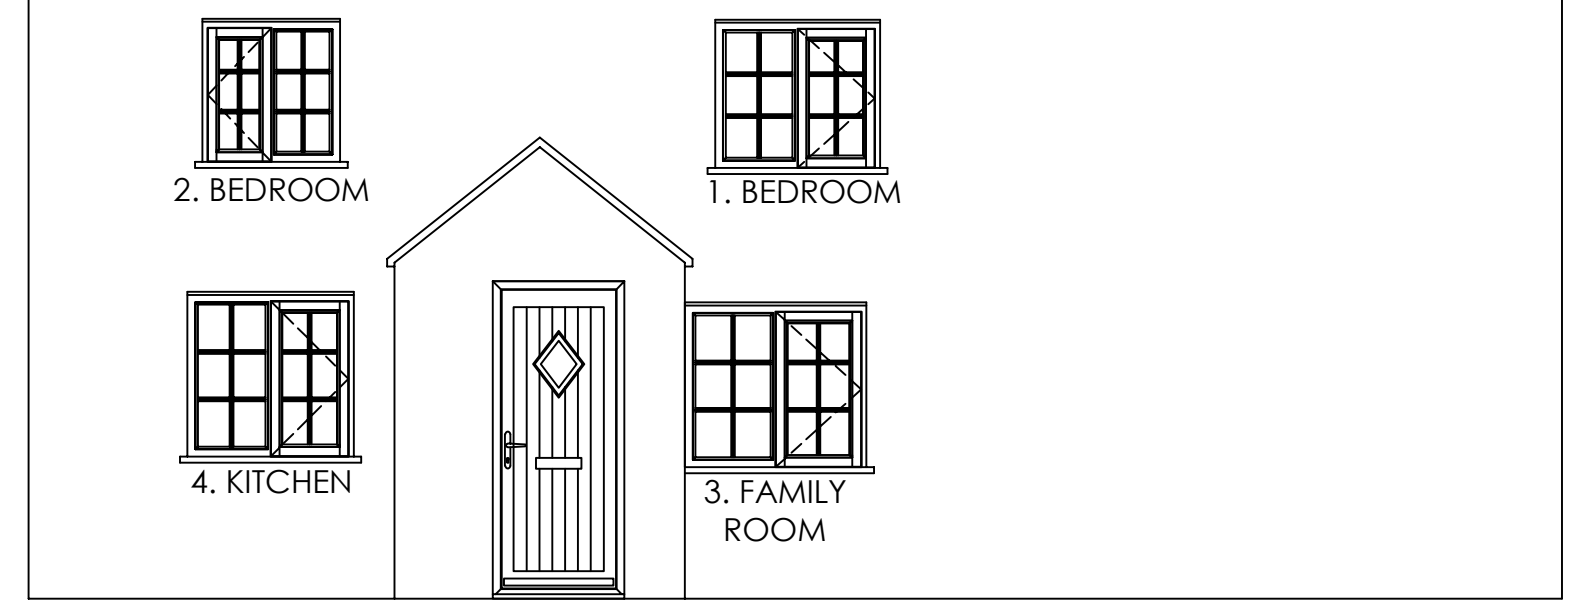

PROPOSED FRONT ELEVATION

EXISTING & PROPOSED FRONT ELEVATION

CONTRACT No.: 30303645 **date:** 02/10/2020

PROPOSED: WINDOW REPLACEMENT

AT: (INSTALLATION ADDRESS)
LOCK HOUSE, STANLEY ROAD
STOCKTON BROOK
STOKE ON TRENT
STAFFORDSHIRE, ST9 9LJ

THESE DRAWINGS ARE THE PROPERTY OF ANGLIAN HOME IMPROVEMENTS AND MUST NOT BE USED, DISTRIBUTED, LOANED OR COPIED WITHOUT THE EXPRESS PERMISSION OF ANGLIAN HOME IMPROVEMENTS.

Scale - 1:50
(Produced on A3 Paper)

Drawers Initials.
SF

Scale Bar 1:50 (metres)
0 1 2 3 4 5 6

Anglian Home Improvements
Heritage TIMBER COLLECTION