NATIONAL MAP CENTRE

OS Plan B&W

Anglian Home improvements

Raising the standard.

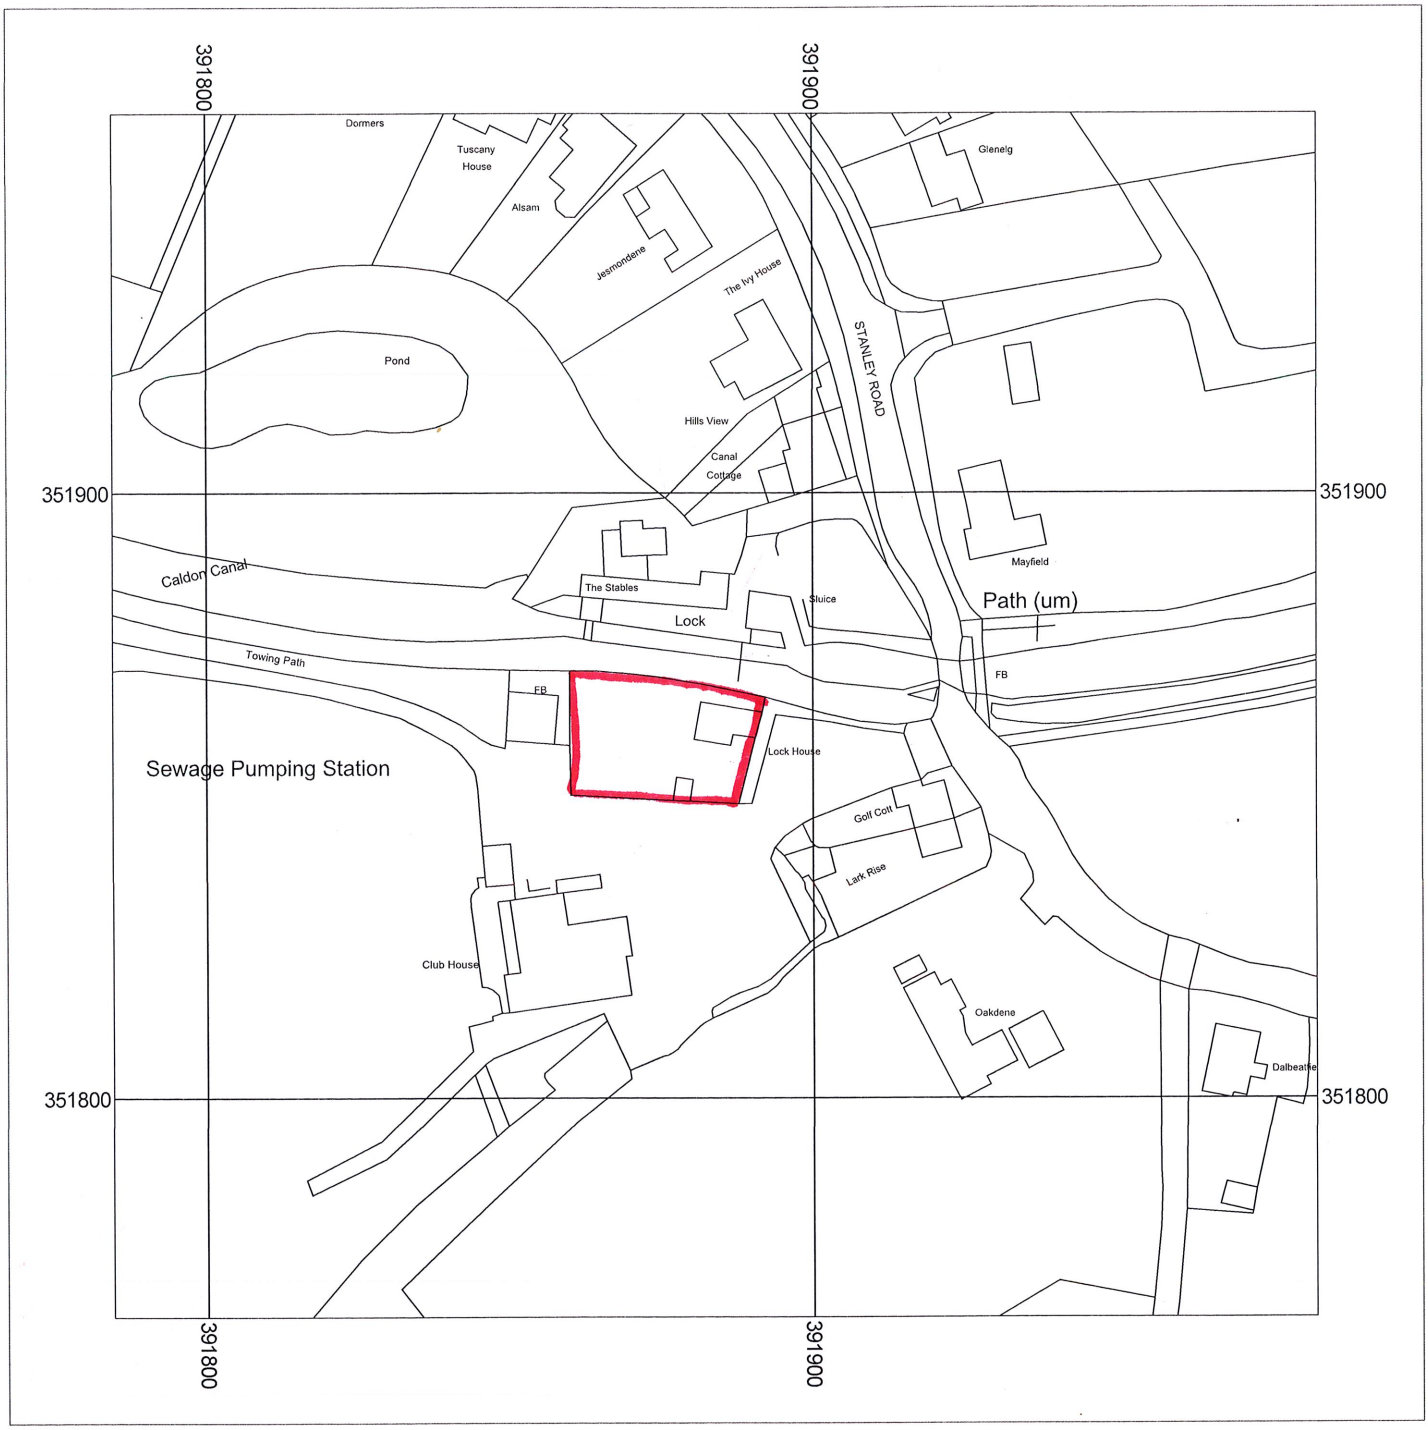

Metres

0 5 10 20 30 40 50

Scale: 1:1250

Map data

Supplied by:	Anglian Conservatories
License number:	100031961
Produced:	08/10/2020
Serial number:	2274100

Plot centre co-ordinates:	391884,351863
Download file:	30303645.zip
Project name:	30303645

© Crown copyright and database rights 2020. OS 100031961