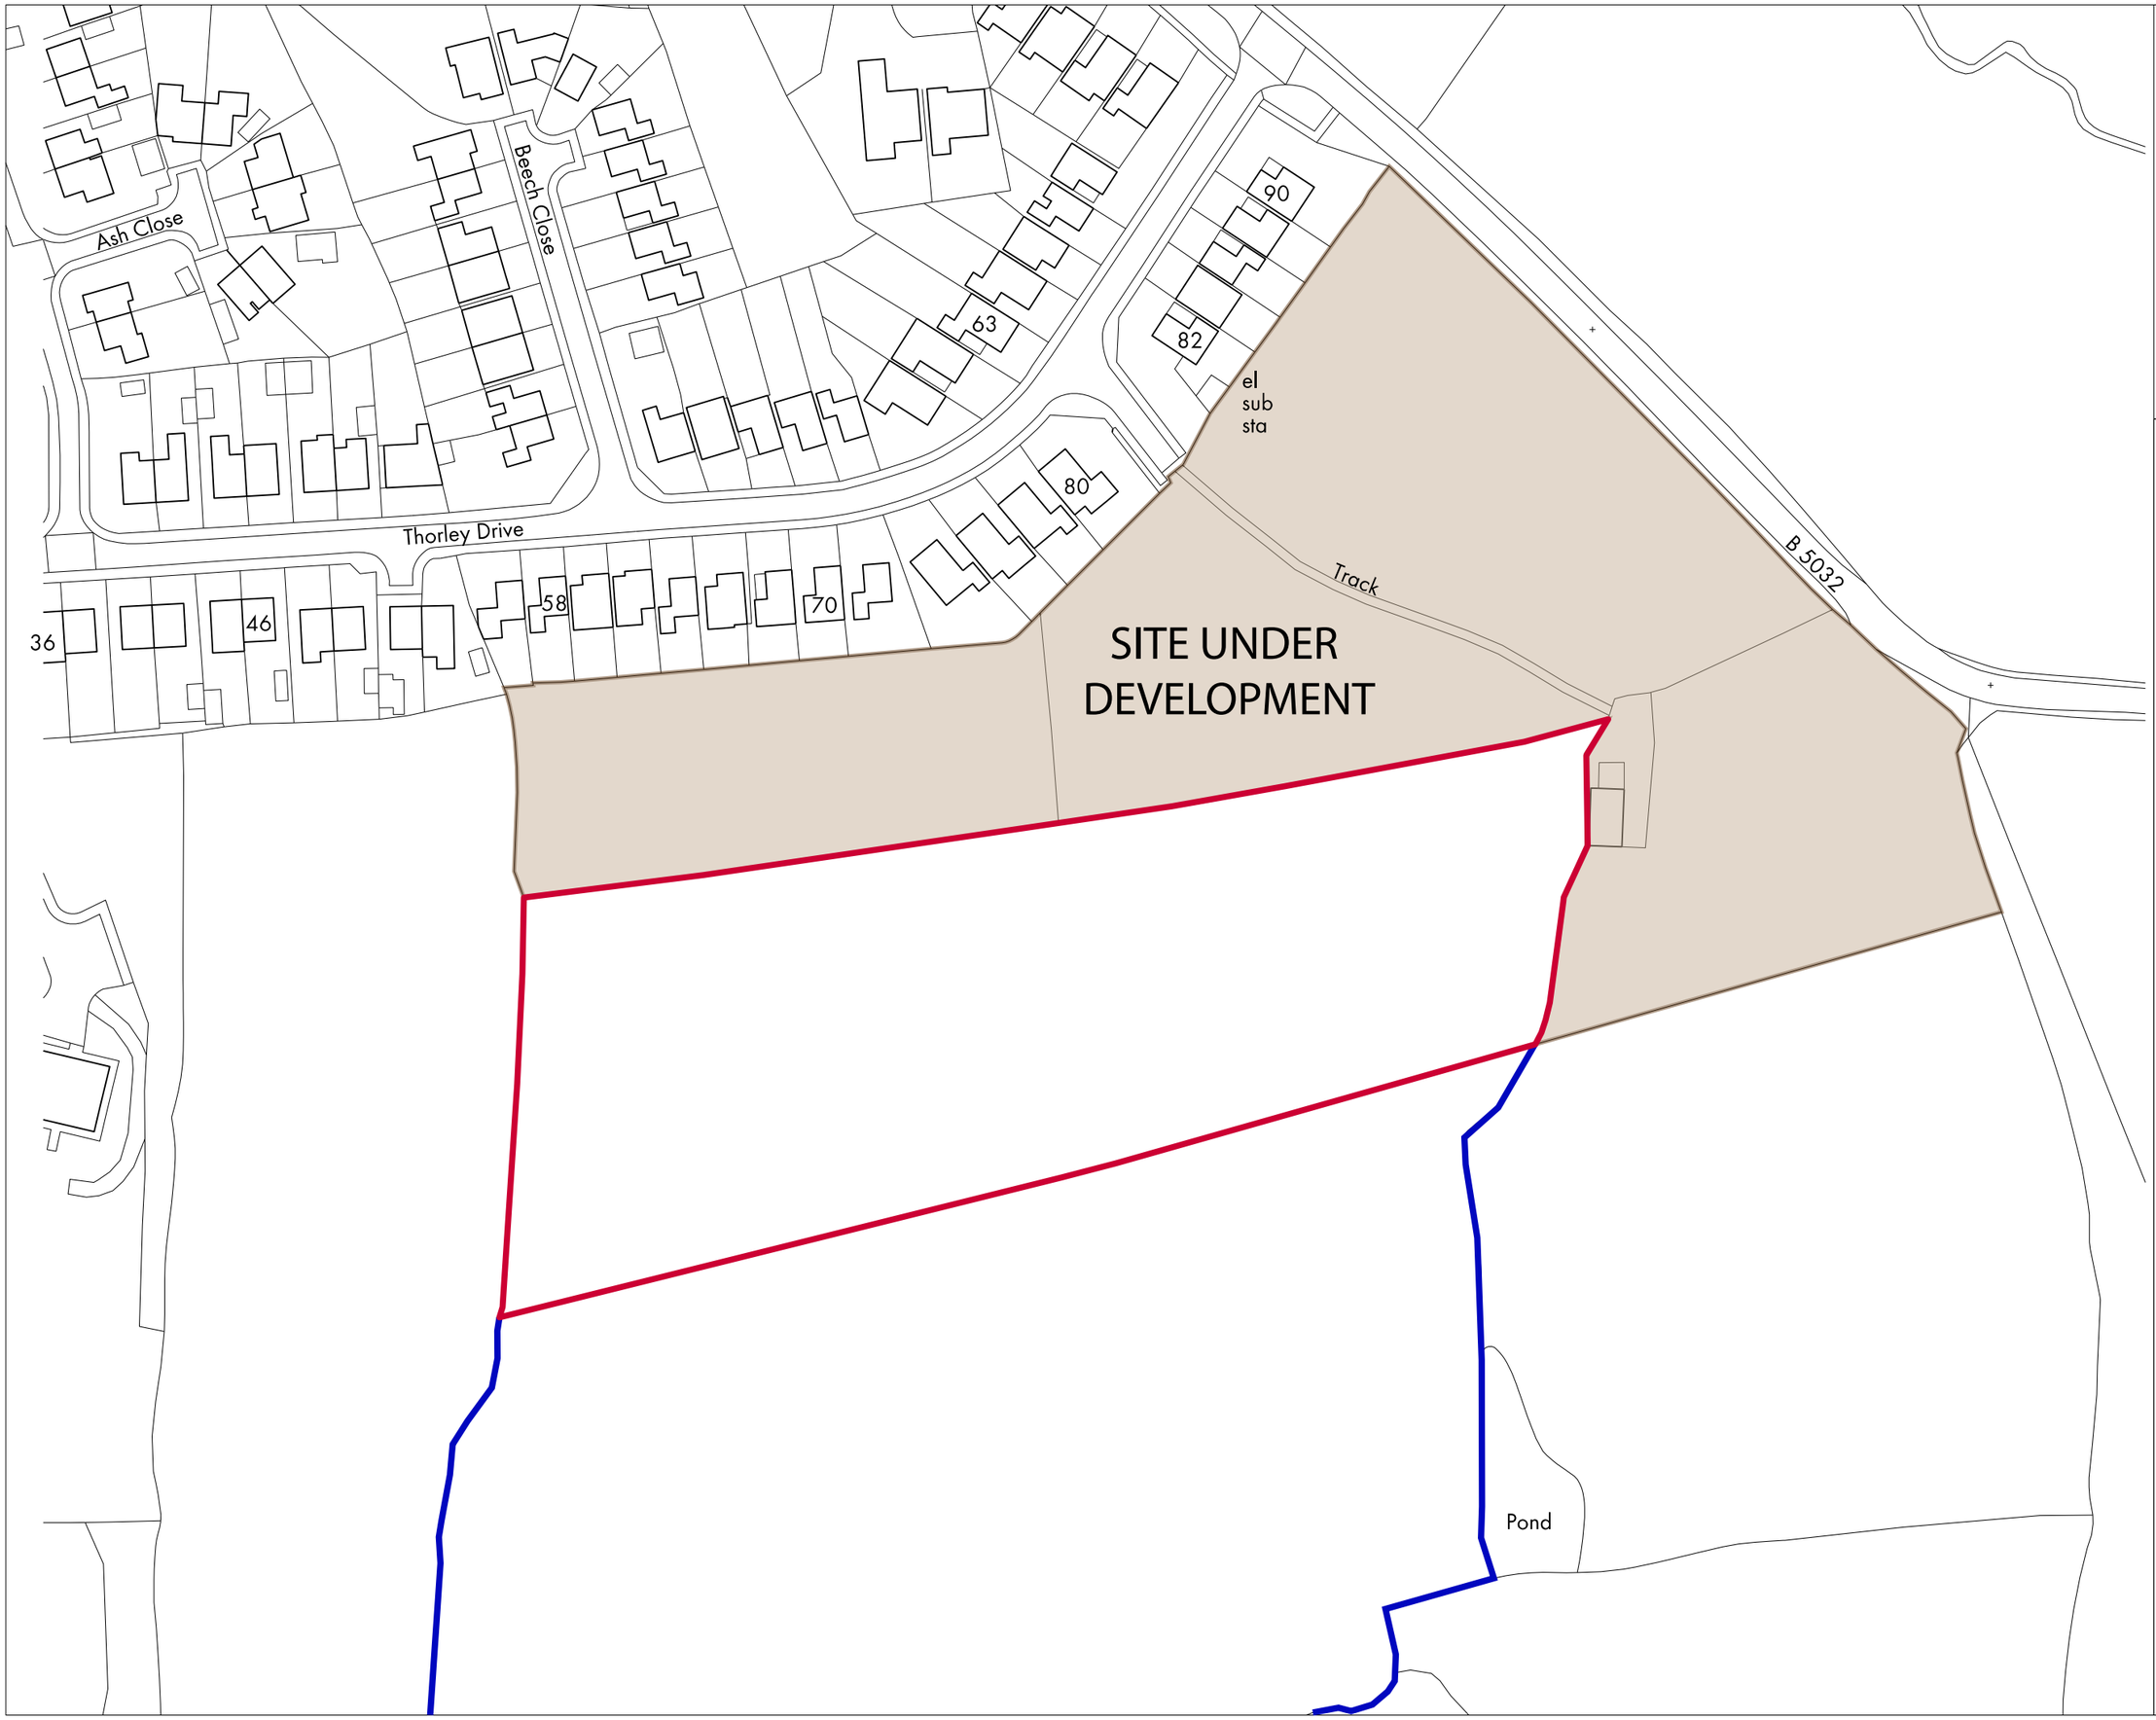

Issue History | By | Chk

Notes

1. Niche Architects are not responsible for the accuracy of topographical survey information produced by third parties
2. Heights of adjacent buildings are based on 3D digital models by Zmapping Ltd.
3. All areas are approximate gross internal
4. This drawing is not for construction or Building Control submission.
5. Unless indicated, this drawing is for information only.
6. All dimensions to be checked on site

N

0 10 20 30 40 50

SITE BOUNDARY
(APPLICATION AREA 1.7Ha)

HS&P
HOWARD SHARP & PARTNERS

NICHE ARCHITECTS LLP
77 Great Peter Street
Westminster
London SW1P 2EZ
Tel: 020 7222 3232
Fax: 0870 420 5073
Email: mail@nichearchitects.co.uk

Copyright Niche Architects LLP. Company No. OC341061. Registered In England.

Project THORLEY DRIVE
CHEADLE PHASE 2

PROVIDENCE LAND LTD.

Drawing Title
LOCATION PLAN

Drawing Number
0180/002

Revision

Scale @A1

Scale @ A3
1:1250

Revision Date
04.09.20