
Garage Extension - 145 Ash Bank Road

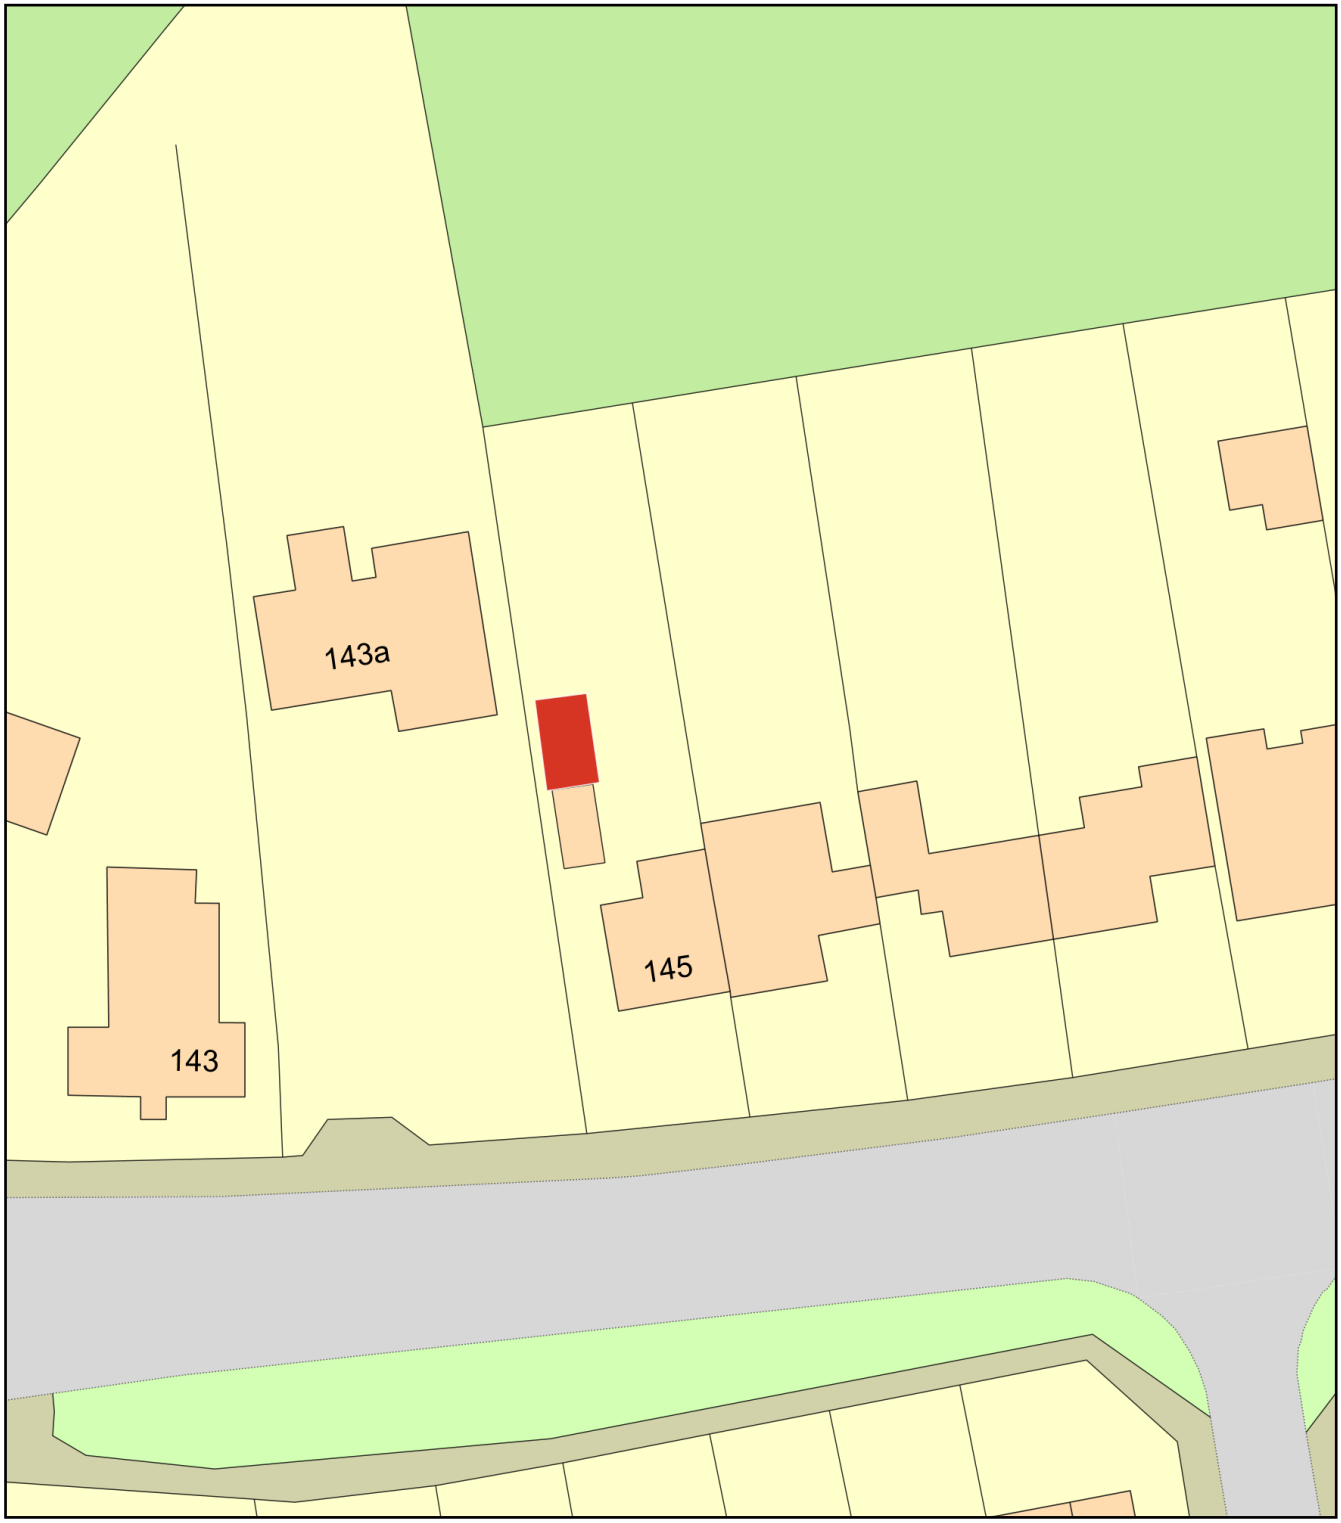

0 20
Metres

N

ReQuestaPlan

Plan Produced for:	Craig Mansfield-Perry
Date Produced:	06 Sep 2020
Plan Reference Number:	TQRQM20250163133827
Scale:	1:500 @ A4

© Crown copyright and database rights 2019 OS 100042766