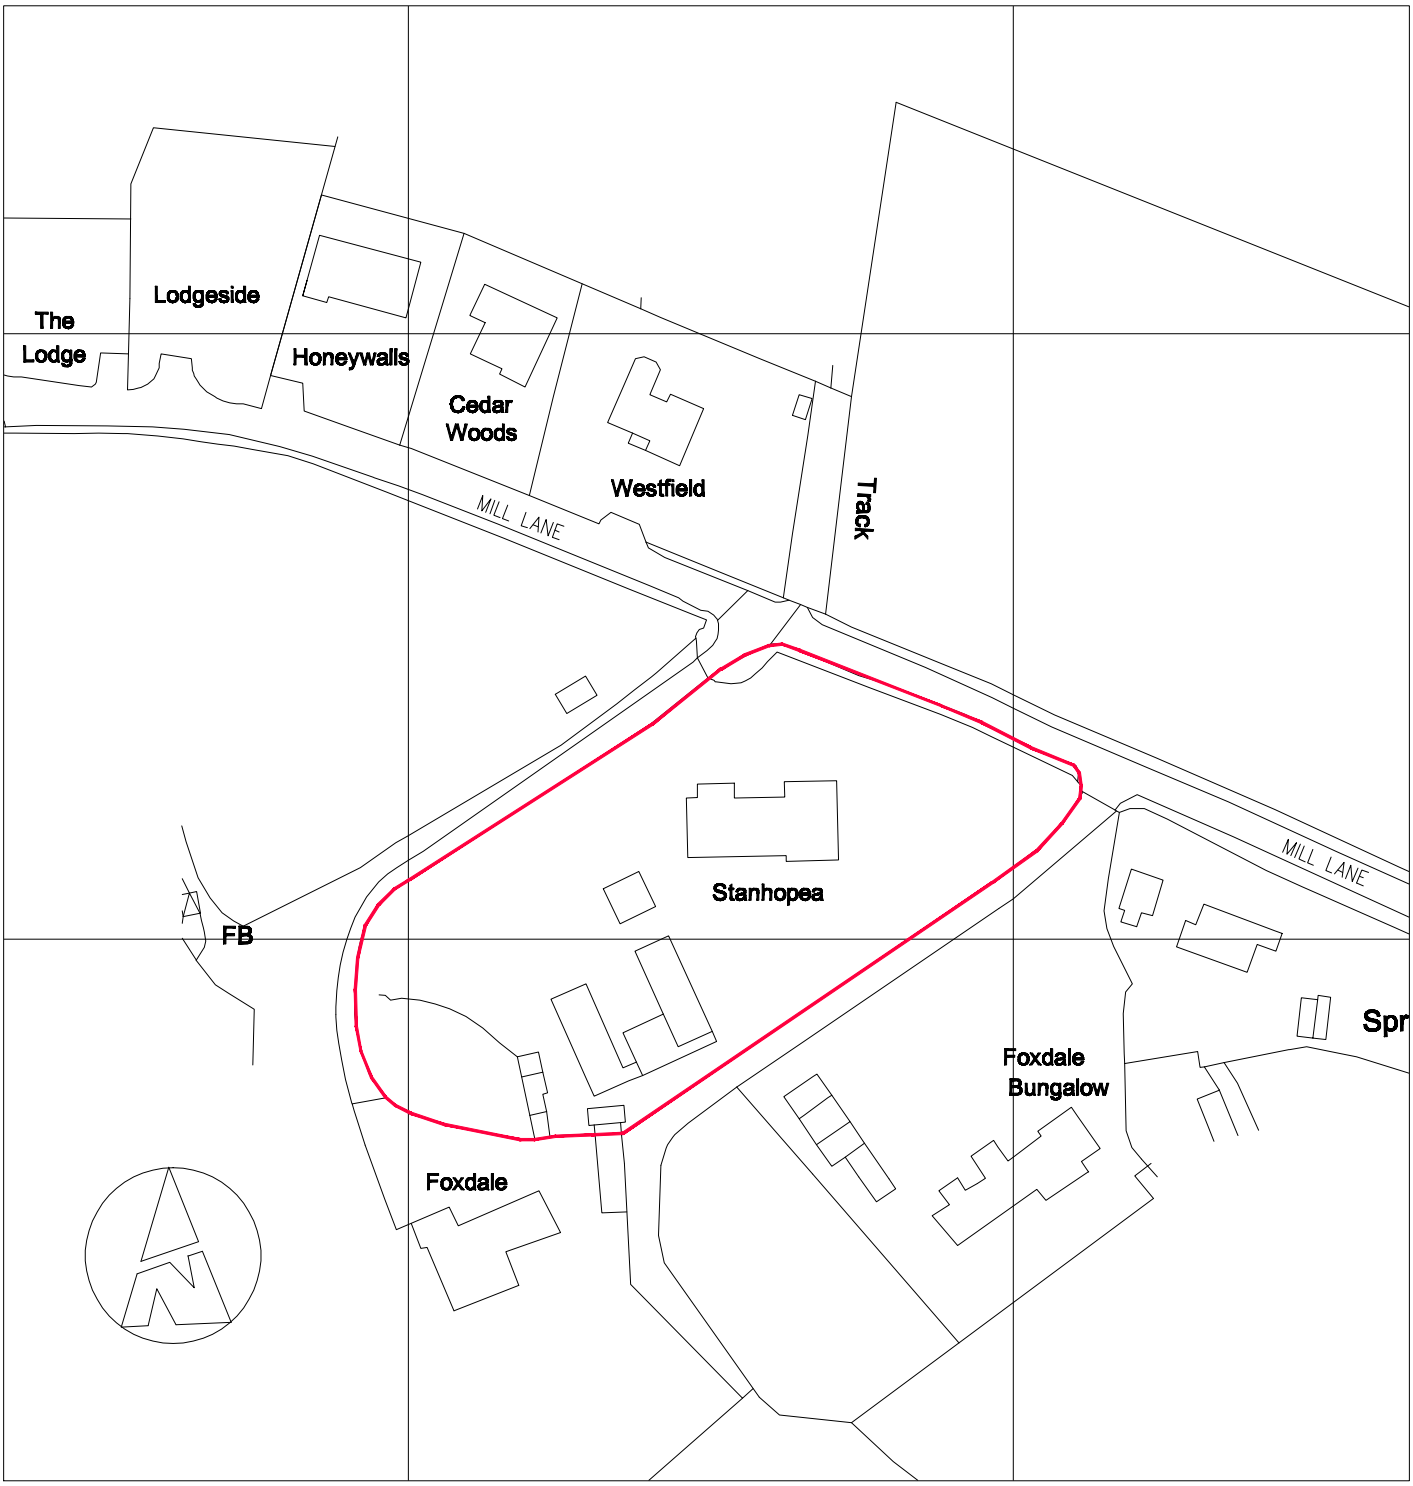

© Crown Copyright 2020 All rights reserved. Licence number 100049235

LOCATION PLAN

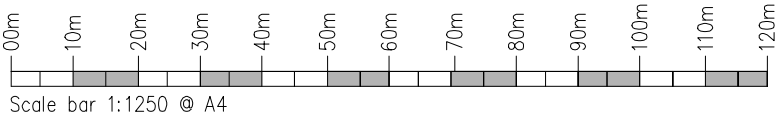

Scale bar 1:1250 @ A4