

Copyright of this drawing is vested in the Architect and it must not be copied or reproduced without consent. Figured dimensions only are to be taken from this drawing. All contractors must visit the site and be responsible for taking and checking all dimensions relative to their work. Hewitt&Carr Architects Ltd are to be advised of any variation between drawings and site conditions.
THIS DRAWING IS FOR PLANNING PURPOSES ONLY AND CLIENTS/CONTRACTORS ARE ADVISED TO CLARIFY DIMENSIONS WITH THE ARCHITECT PRIOR TO SETTING OUT.


Rev.	Drawn	Comments	Date

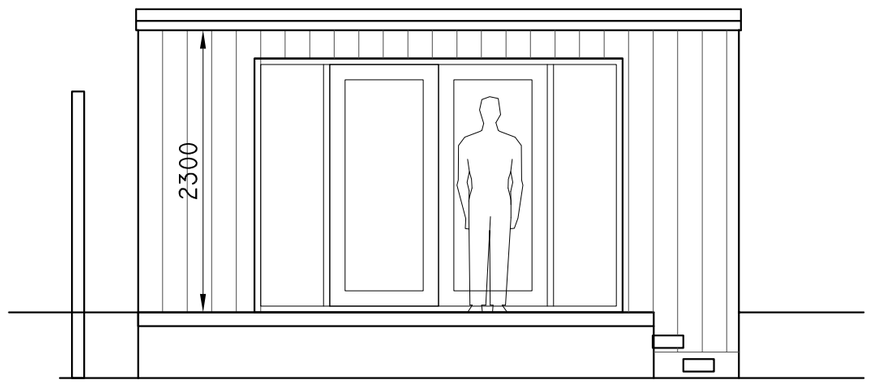

FRONT ELEVATION AS PROPOSED 1:50

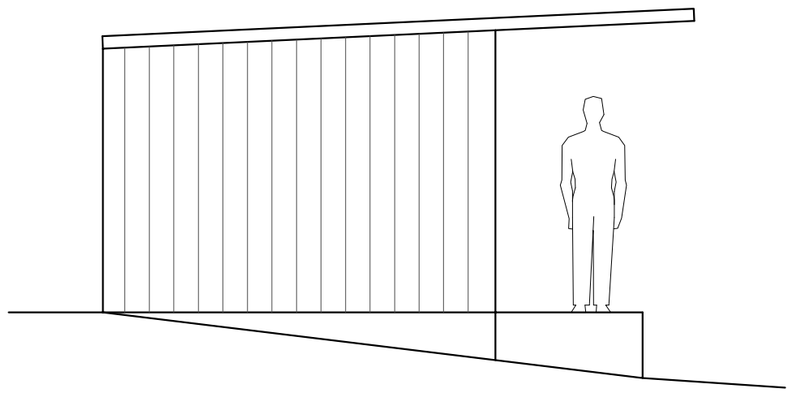


SIDE ELEVATION AS PROPOSED 1:50

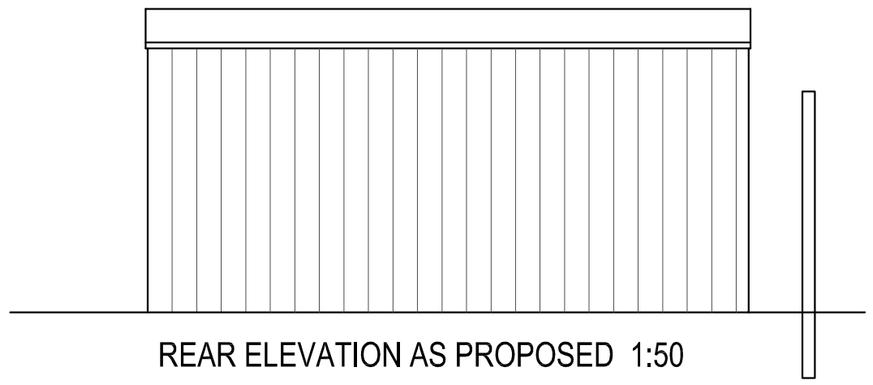


REAR ELEVATION AS PROPOSED 1:50


Ordnance Survey © Crown copyright 2020 All rights reserved. Licence number 100051789

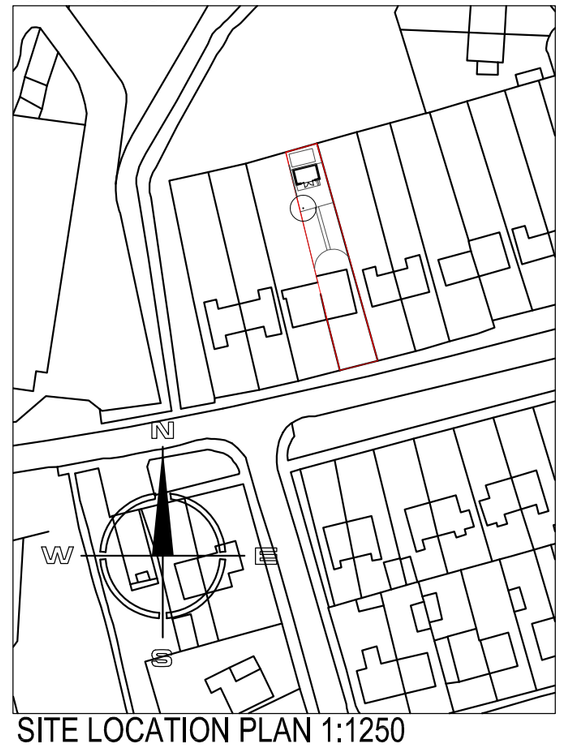

SITE LOCATION PLAN 1:1250

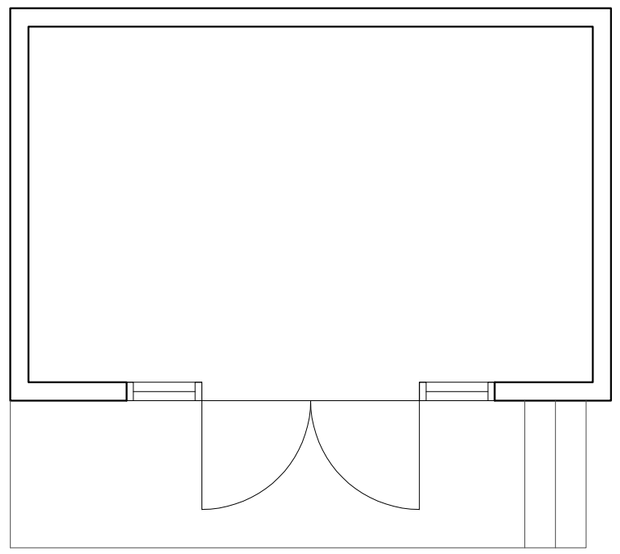


SUMMER HOUSE PLAN AS PROPOSED 1:50

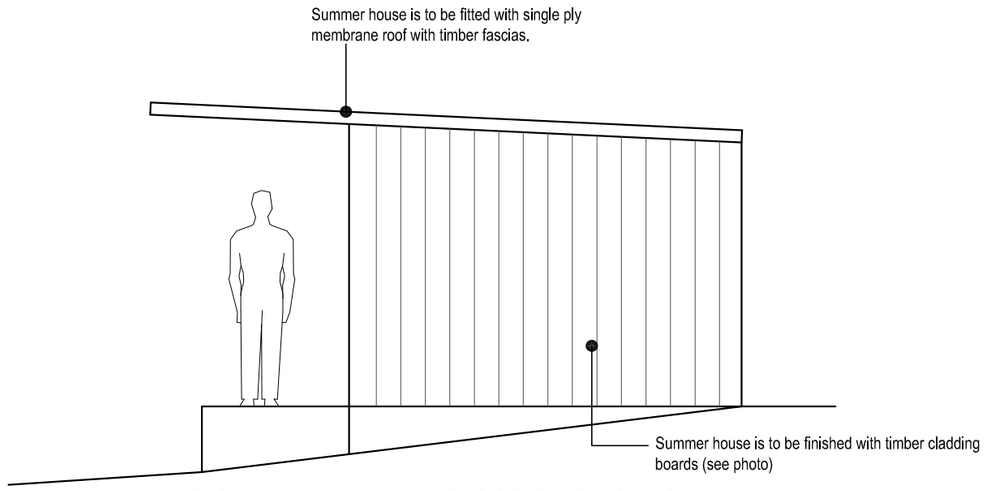


SIDE ELEVATION AS PROPOSED 1:50

Ordnance Survey © Crown copyright 2020 All rights reserved. Licence number 100051789

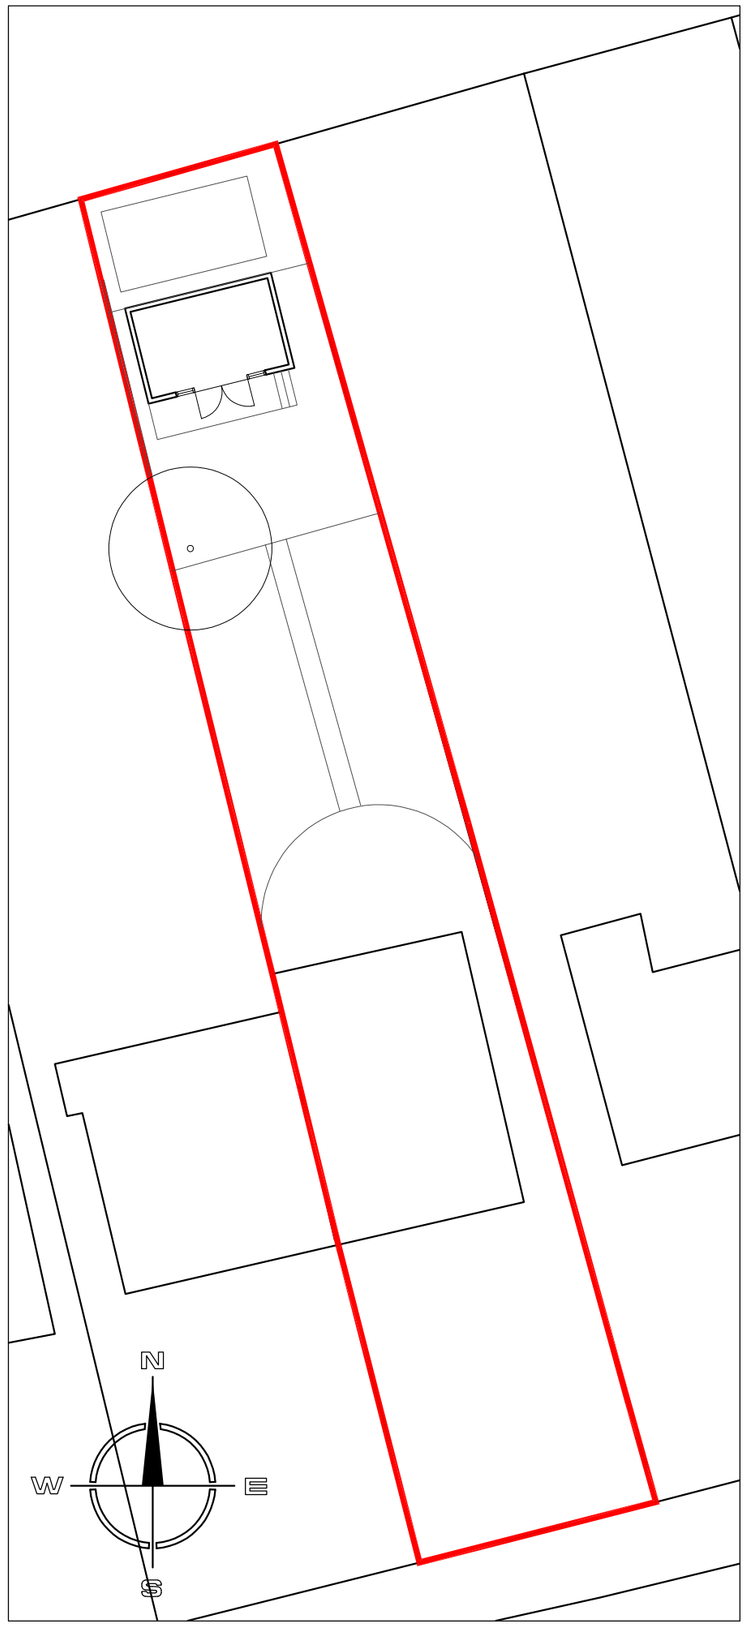

SITE LAYOUT PLAN 1:200

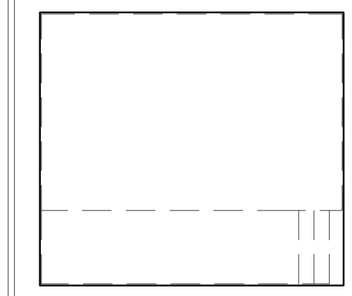


ROOF PLAN AS PROPOSED 1:100

1:100
2m 0 2m 4m 6m 8m 10m

1:50
1m 0 1m 2m 3m 4m 5m

1:200
4m 0 4m 8m 12m 16m 20m

1:1250
25m 0 25m 50m 75m 100m 125m

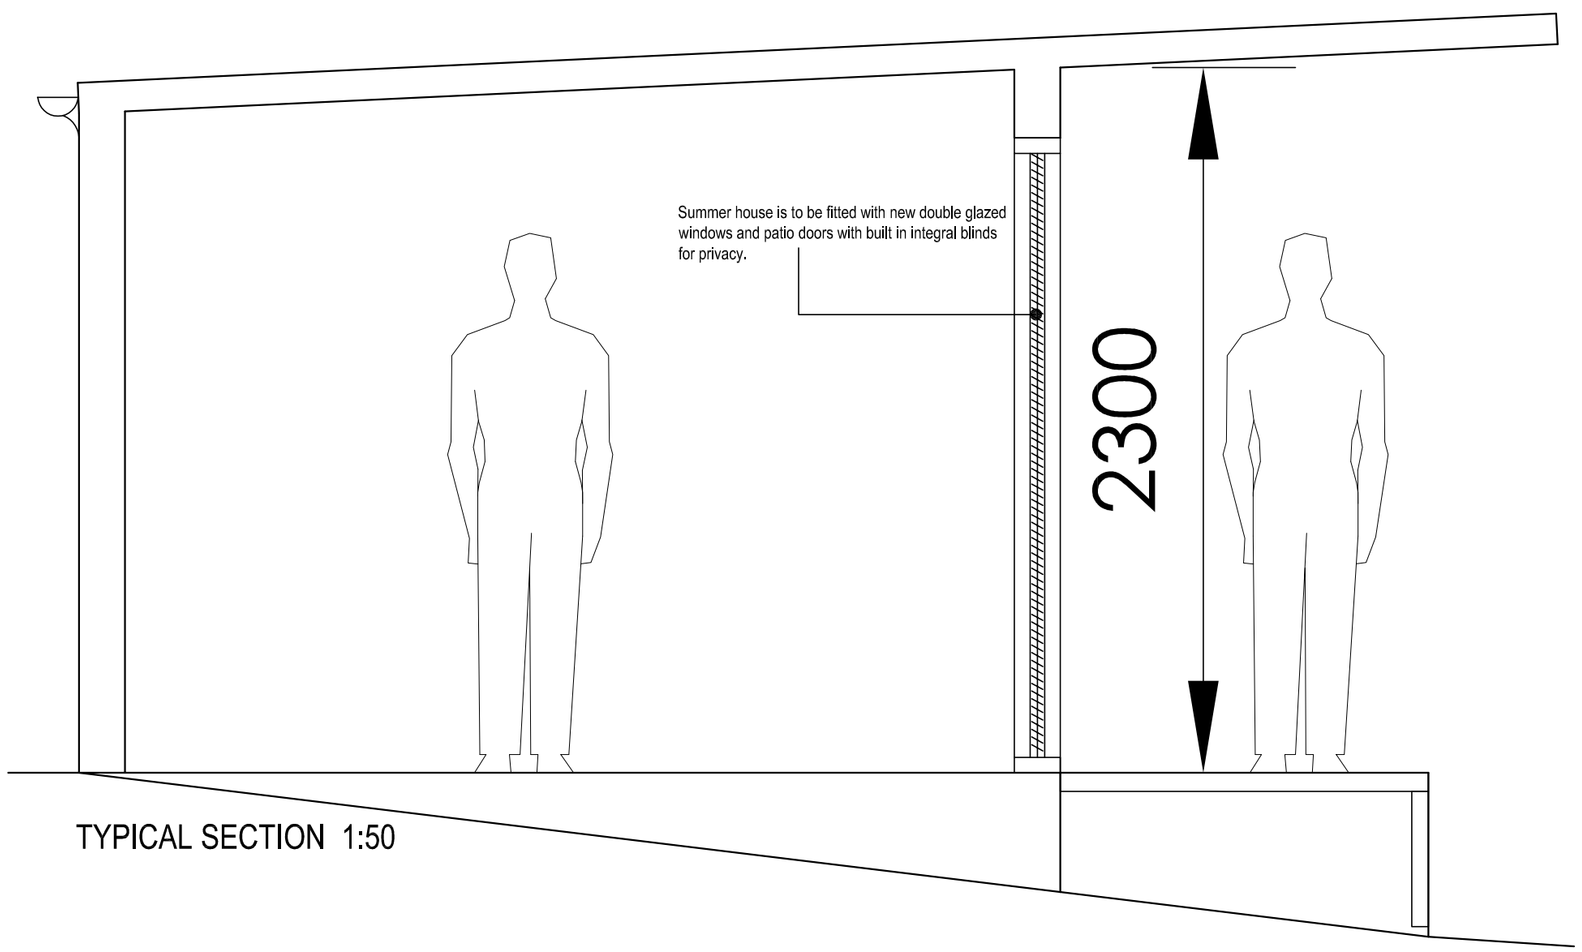

TYPICAL SECTION 1:50



Photo 2



Photo 1

Hewitt&Carr Architects
A: DaisyBank House | 17-19 Leek Road | Cheadle | ST10 1JE
T: 01538 756888
E: enquiries@hcarchitects.co.uk
W: www.hcarchitects.co.uk

Client
Mr L Trumble

Project
Proposed retrospective application for a New Summer House, No 7 Oakamoor Rd Cheadle, Staffs

Title
Plans and Elevations as Proposed

Status
PLANNING

Date Oct 2020 Drawn MJC

Scale @A2 AS NOTED Checked

Project No Drawing No.
PL (0) 01 Rev

File Ref: H:\