BLOCK PLAN SCALE 1:500@a4 12 Princess Street, Biddulph, Stoke-on-trent, Staffordshire ST8 6JN

Note Distance to Boundary
A=0.7m
B=2m
C=16.8m

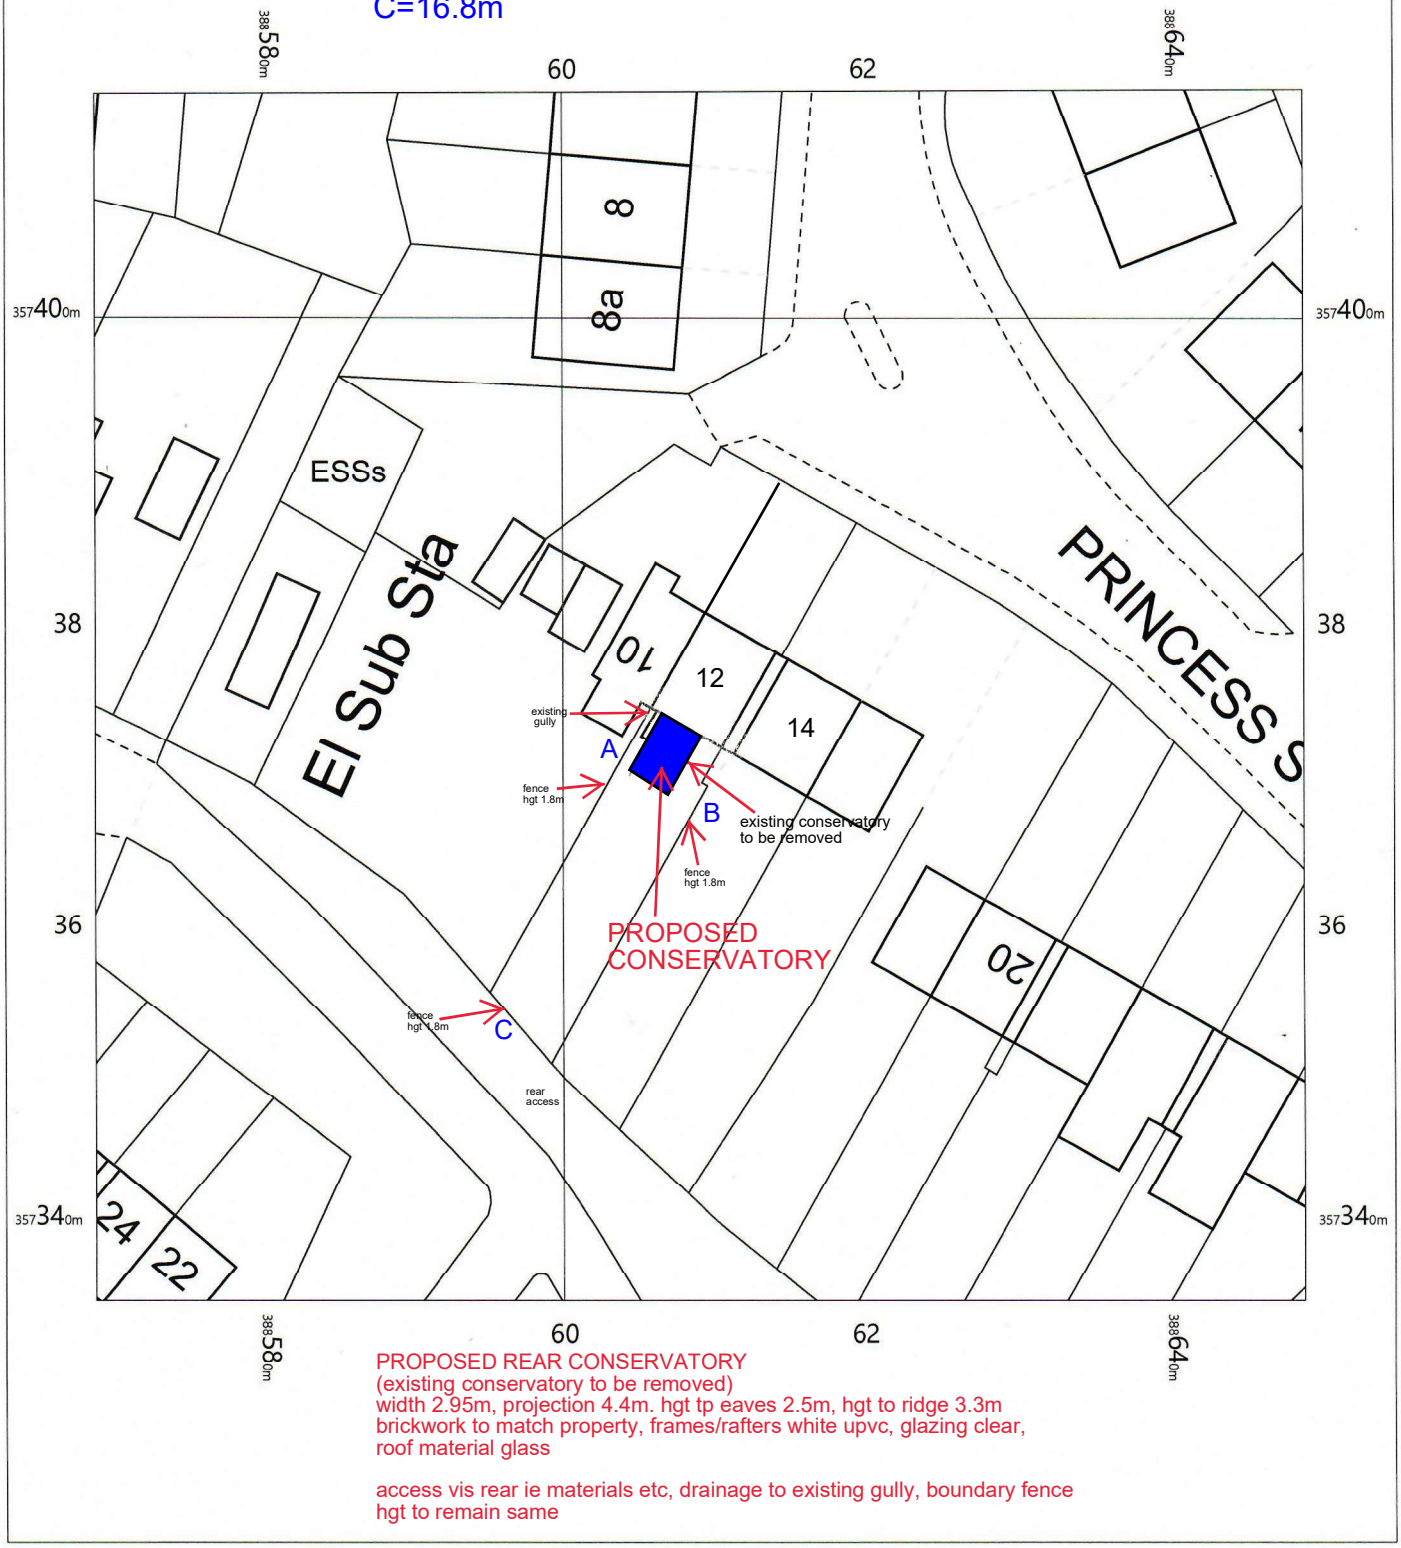

PROPOSED REAR CONSERVATORY
(existing conservatory to be removed)
width 2.95m, projection 4.4m. hgt tp eaves 2.5m, hgt to ridge 3.3m
brickwork to match property, frames/rafters white upvc, glazing clear,
roof material glass

access vis rear ie materials etc, drainage to existing gully, boundary fence hgt to remain same

0 2 4 6 8 10 12 14 16 18 20
m

LIFESTYLE WINDOWS

OS MasterMap 1250/2500/10000 scale
Wednesday, October 14, 2020, ID: CM-00909102
www.centremapslive.co.uk

1:500 scale print at A4, Centre: 388609 E, 357375 N

©Crown Copyright Ordnance Survey. Licence no. 100019980

N

CENTRE MAPS LIVE.
FOR A BETTER POINT OF VIEW