
Mapping sourced from Ordnance Survey

Location Map

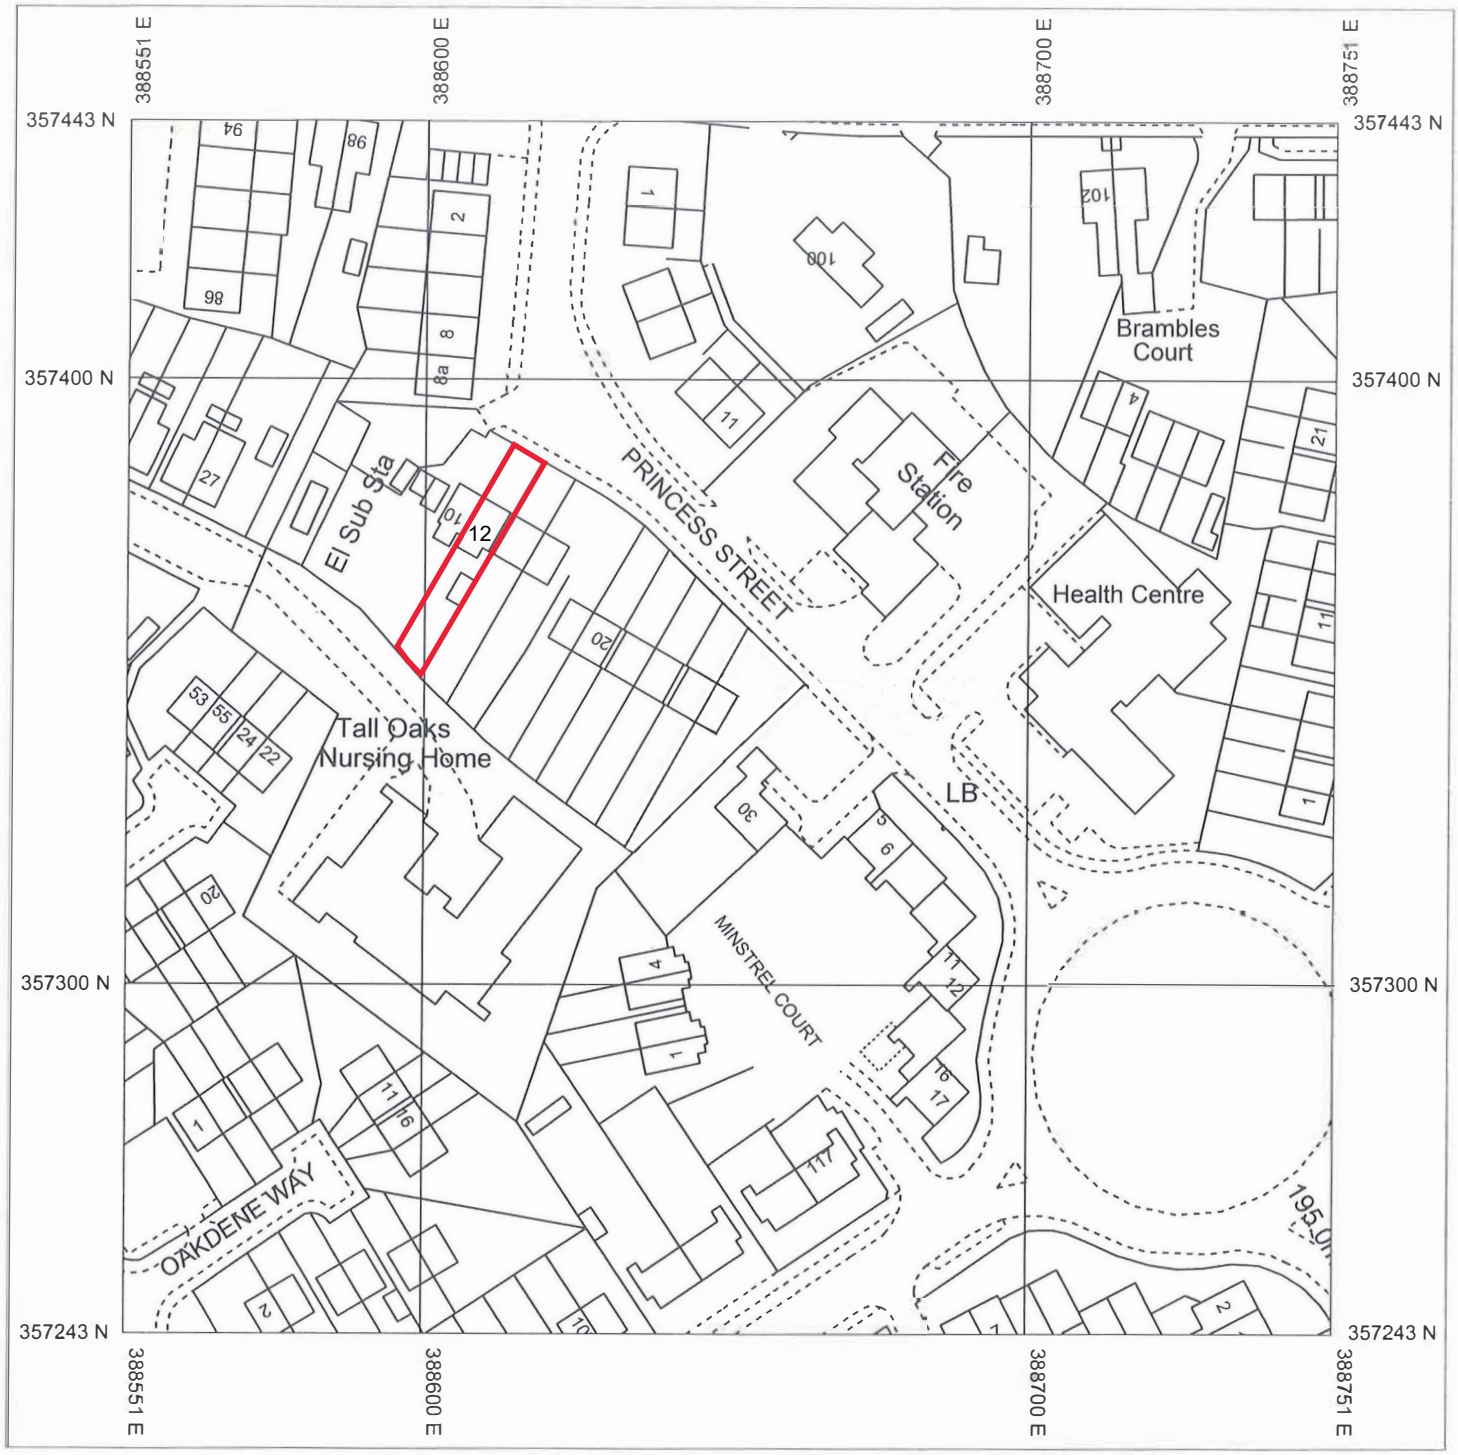

LOCATION MAP SCALE 1:1250@a4

12 Princess Street, Biddulph, Stoke-on-trent, Staffordshire ST8 6JN

0 20 40

Scale 1:1250