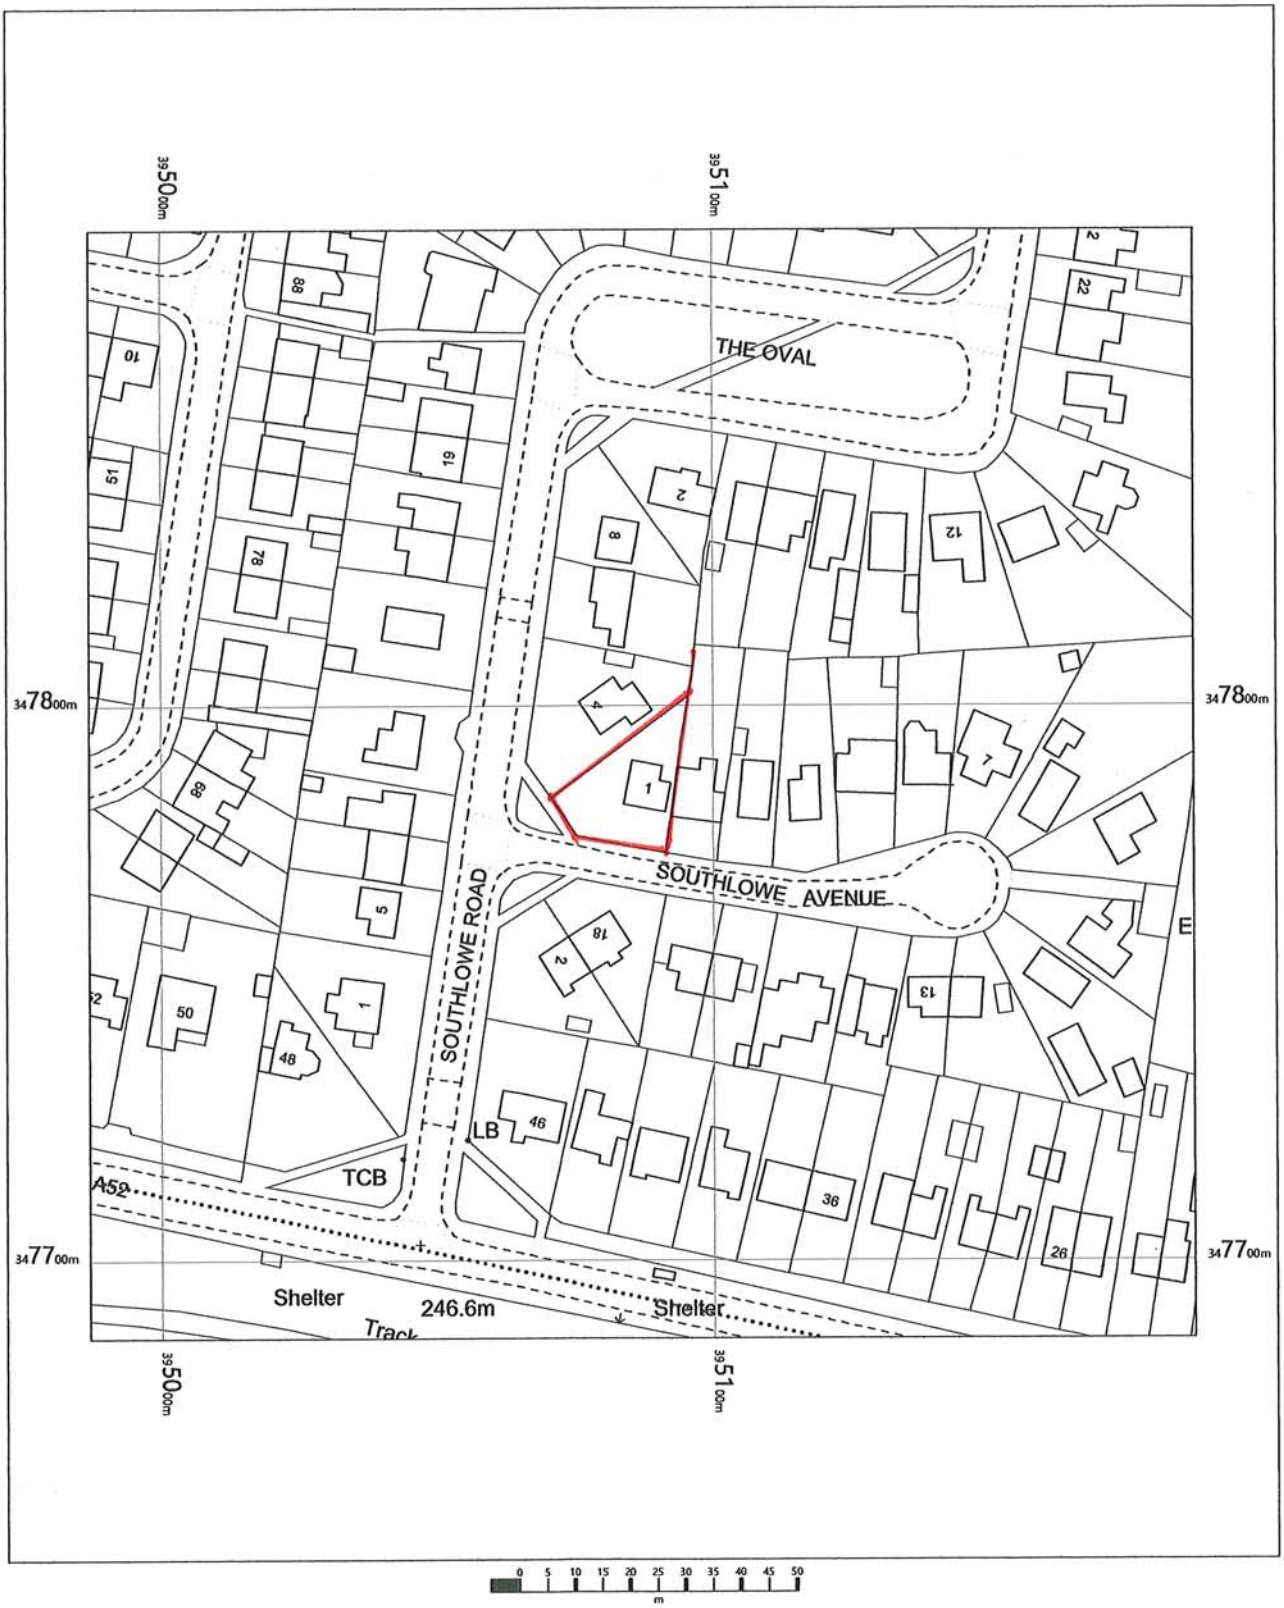


1 Southlowe Avenue
Stoke-On-Trent
Cellarhead
Staffordshire
ST9 0JA

OS MasterMap 1250/2500/10000 scale
Wednesday, August 19, 2020, ID: BW1-00896151
www.blackwellmapping.co.uk

1:1250 scale print at A4, Centre: 395087 E, 347786 N

©Crown Copyright Ordnance Survey. Licence no. 100041041

N

BLACKWELL'S
www.blackwellmapping.co.uk
TEL: 01865 333 677
maps.oxford@blackwell.co.uk