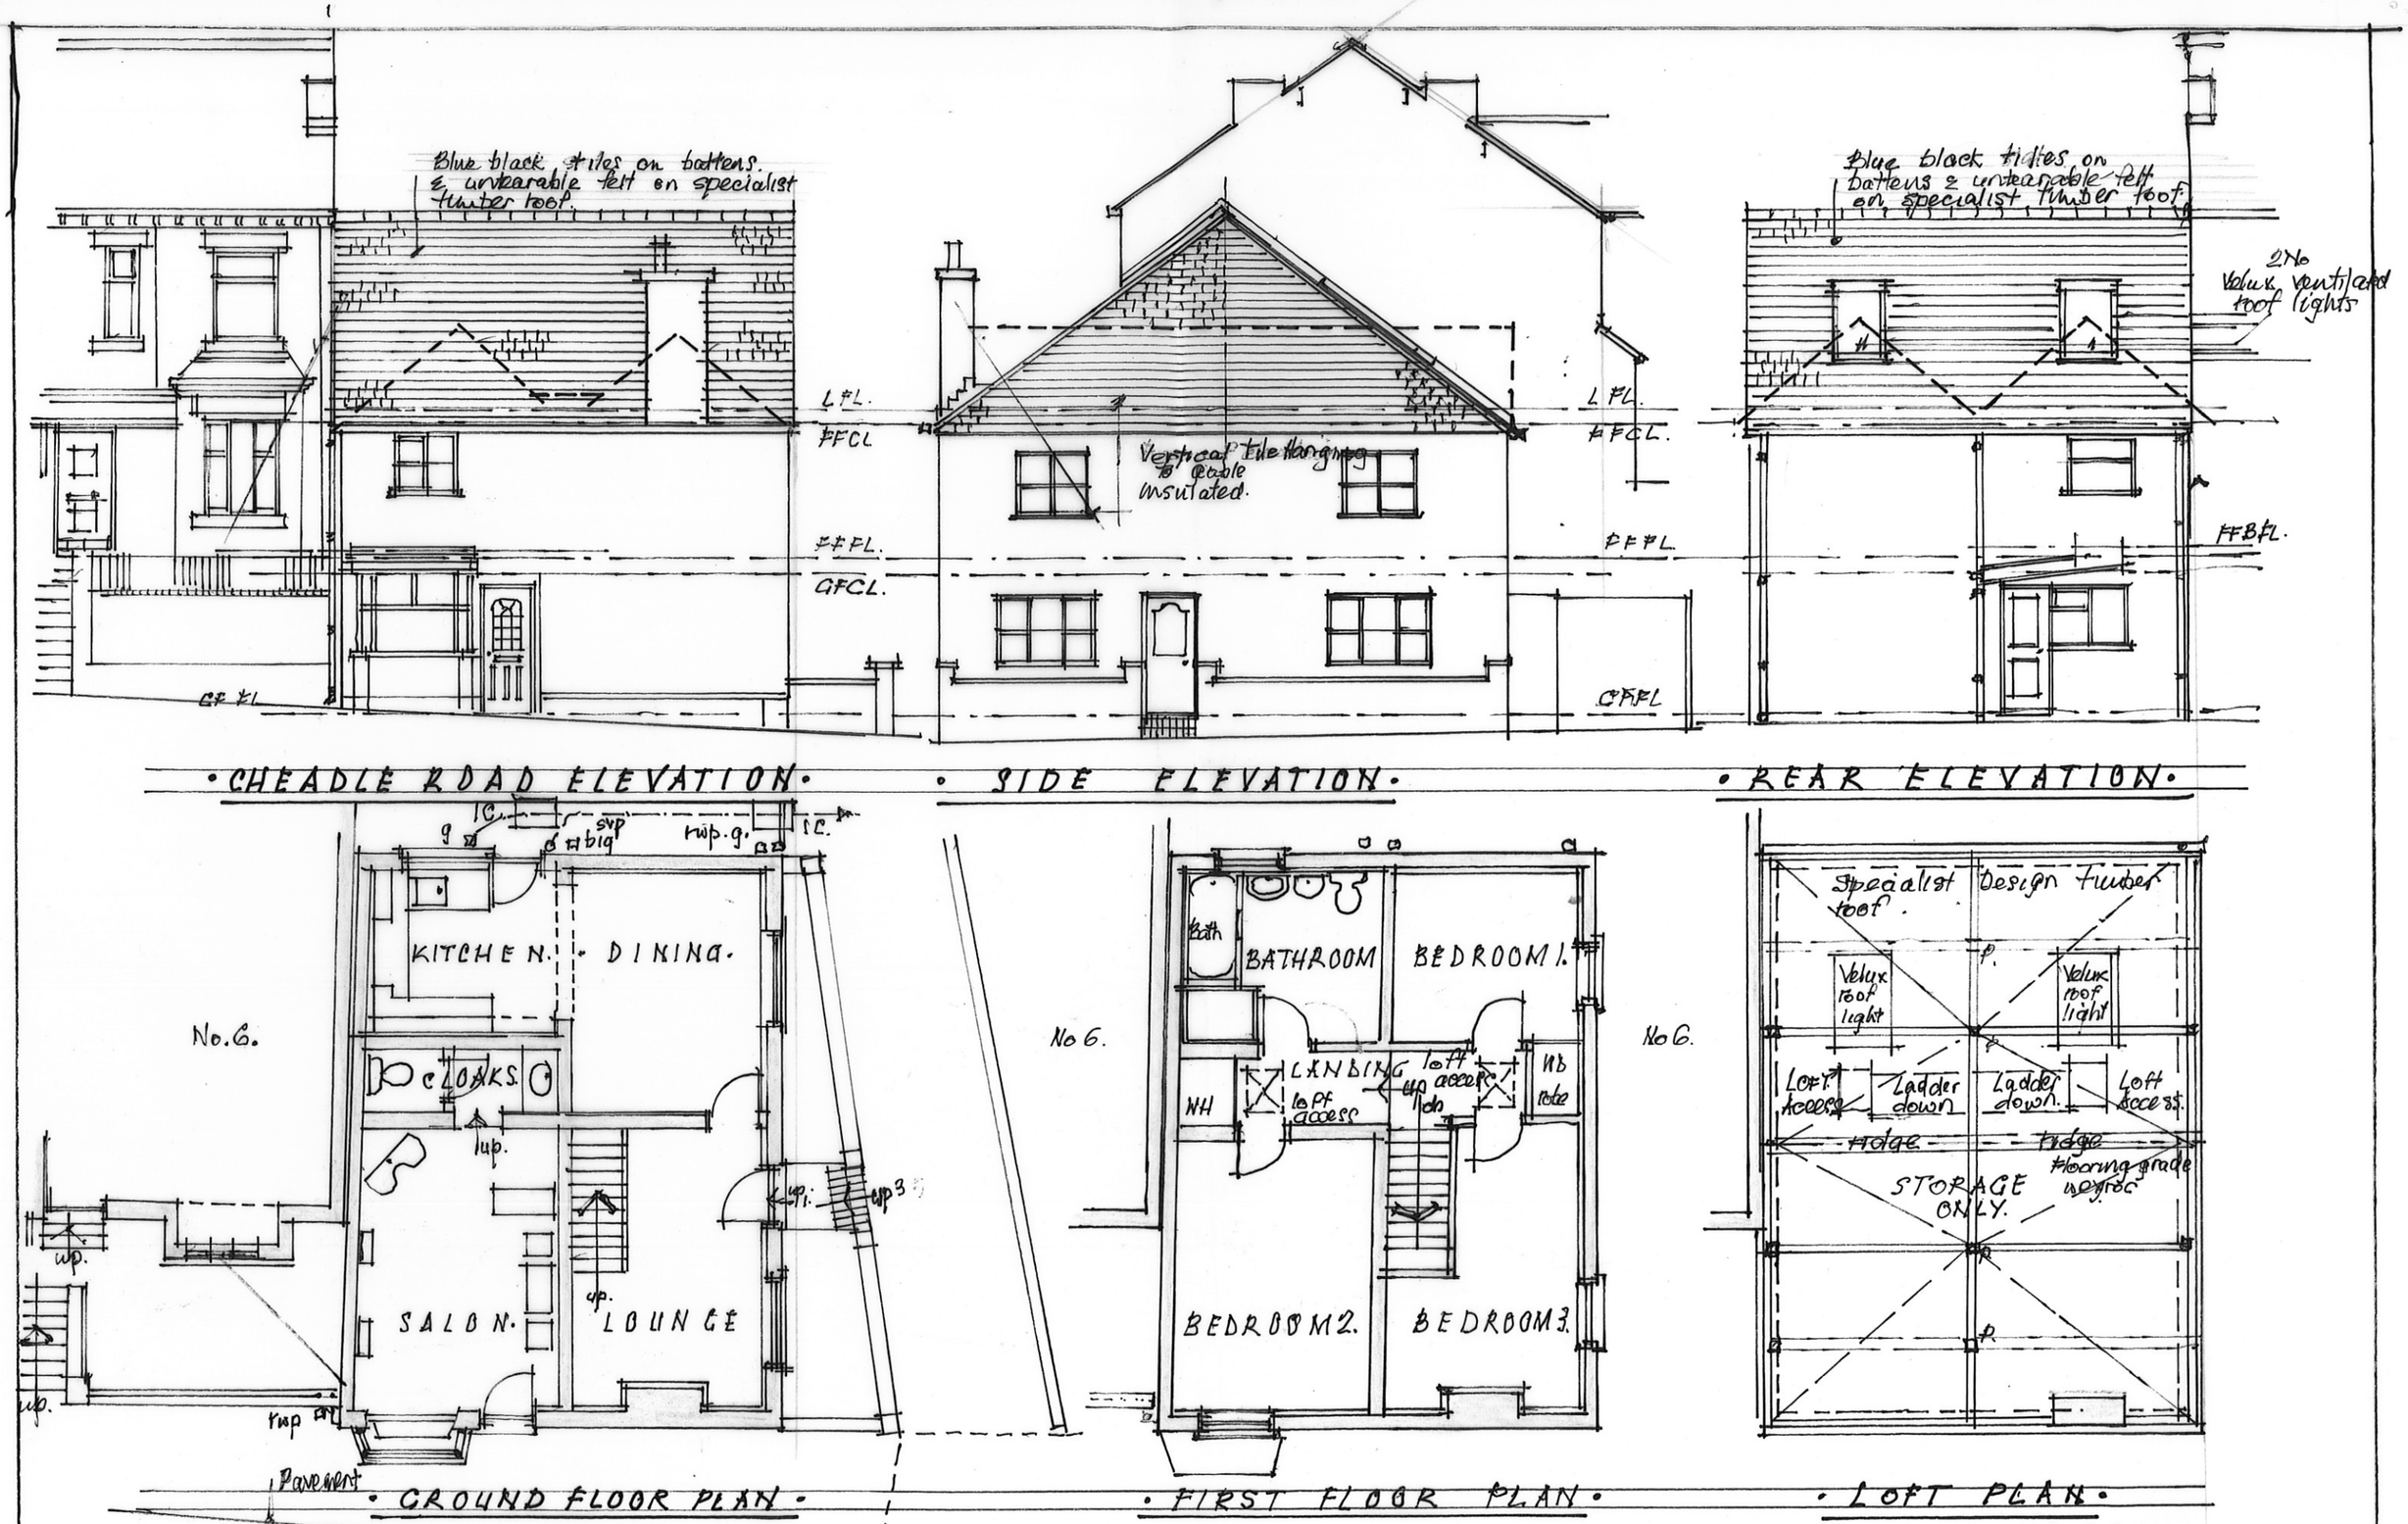

MR. MRS L. TAYLOR — No. 4 CHURCH TERRACE · CHEADLE ROAD BLYTHE BRIDGE.
STOKE ON TRENT · ST11 · 9PW · PROPOSED RE ROOFING.

SCALE 1:100

P.M. Jones & D.C.
5 Egerton Road
Hartshill
Stoke on Trent ST4 6AY.

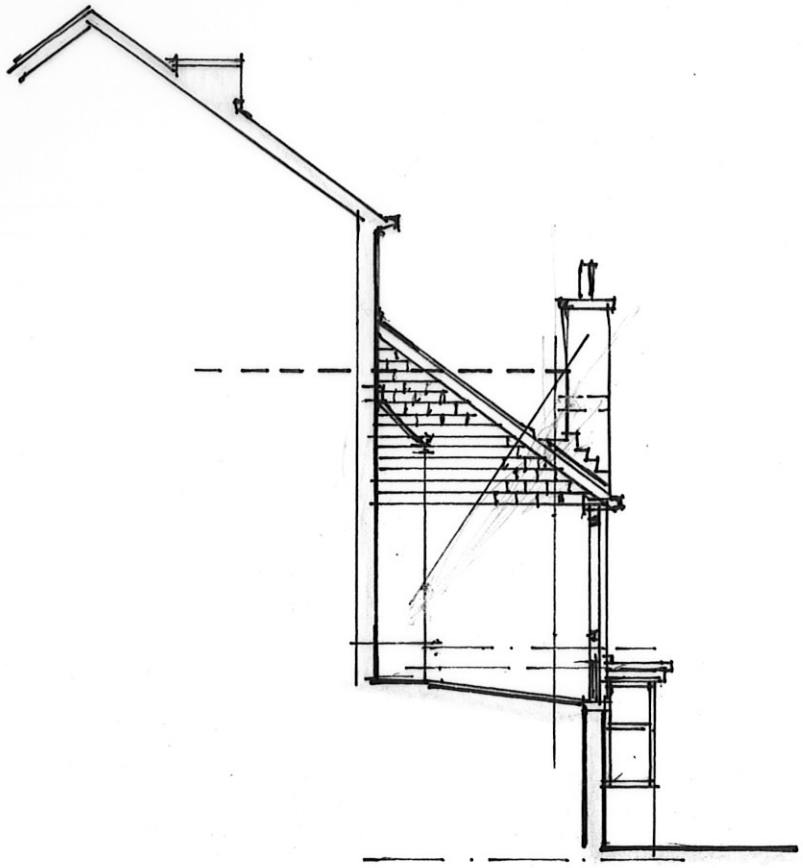

• SIDE ELEVATION •

• MR. MRS. L. TAYLOR Nº 4. CHURCH TERRACE •
• CHEADLE ROAD. BLYTHE BRIDGE. ST11 9PW •
• SCALE 1:100 • • PROPOSED REROOFING •

P.M. Jones PgD.C.
5 Egerton Road
Hartshill
Stoke-on-Trent ST4 6AY