Alterations & Extensions : Leek Hockey Club




Ordnance Survey, (c) Crown Copyright 2020. All rights reserved. Licence number 100022432

# site block plan

scale 1:500

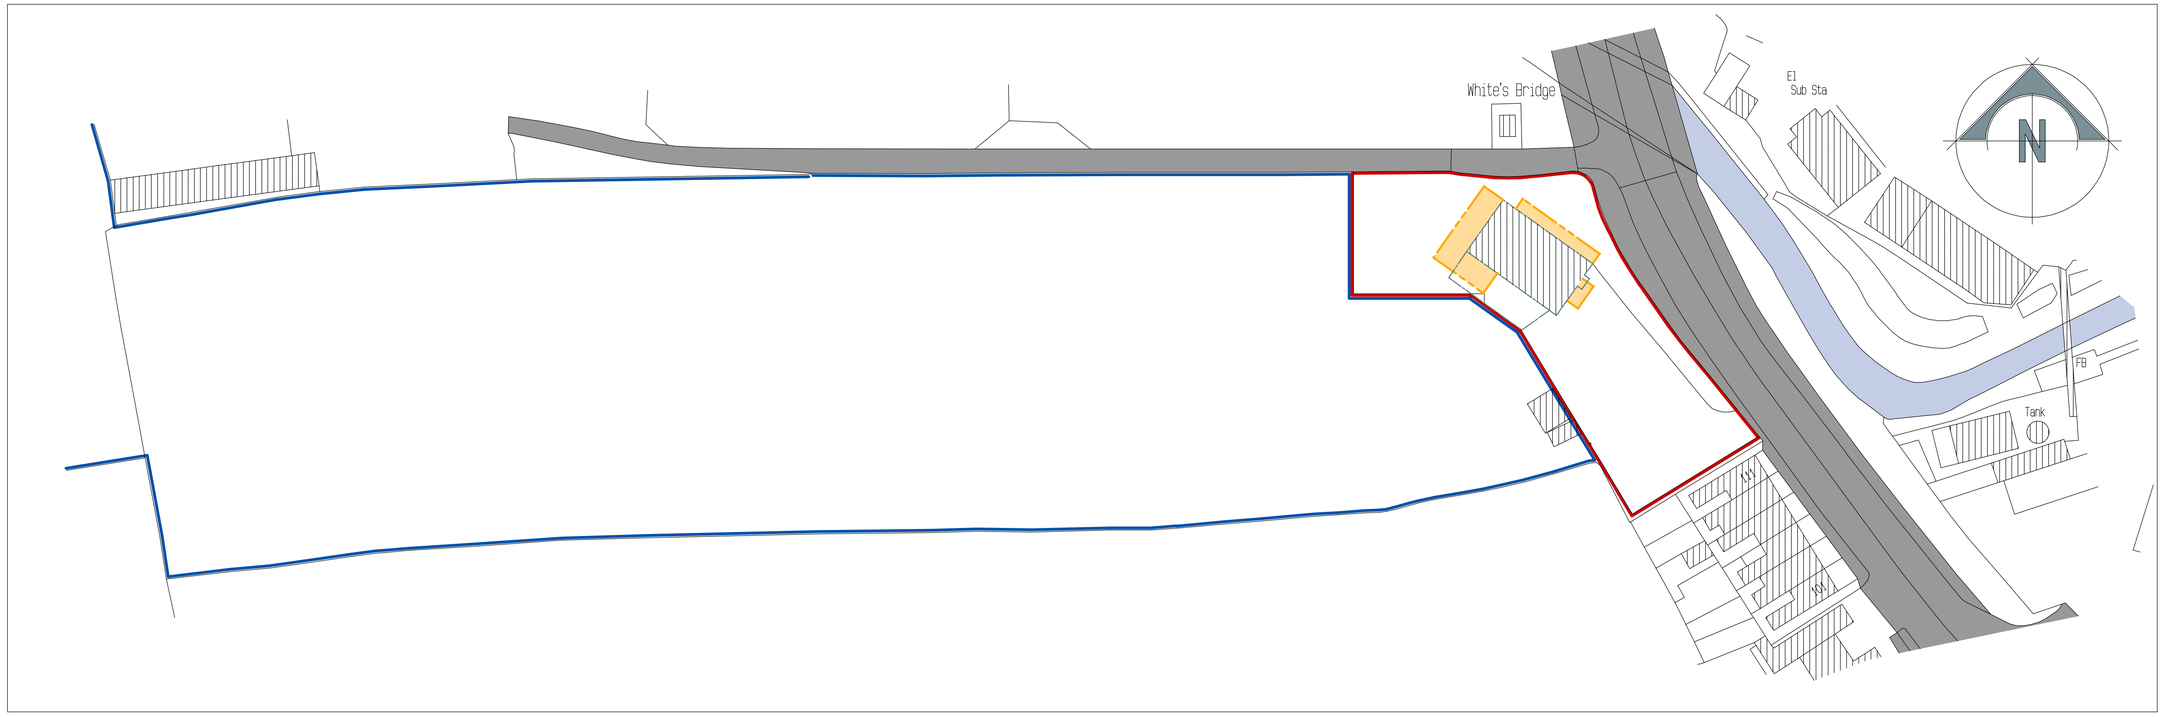


Ordnance Survey, (c) Crown Copyright 2020. All rights reserved. Licence number 100022432

# site location plan

scale 1:1250

A1

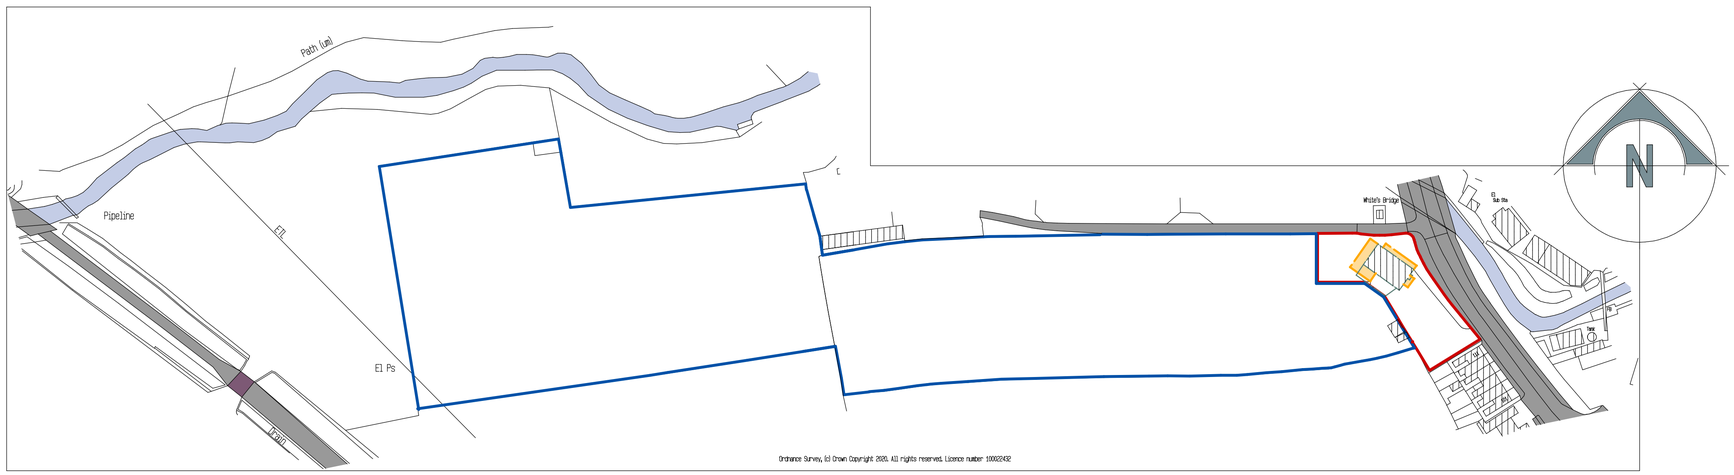Client

Leek Hockey Club

Cont act

Proposed alterations & Extensions to the club house at Leek Hockey Club, Macclesfield Rd, Leek ST13 8LD

Drawing Title

Sketch Scheme
Site location plans

| | |
|---|---|
| Date August 2020 | Status Preliminary |
| Scale 1:500 1:1250 | Contract Number 5586 |
| Drg. No. 5586 - 0045 | Revision Suffix |

Revisions

BYATT OLIVER
— ASSOCIATES —

Telephone 01785 719268
Email mail@byattoliver.co.uk
Website www.byattoliver.co.uk

Byatt Oliver
Unit 1B Whitebridge Way, Whitebridge Industrial Estate, Stone, Staffordshire ST15 8LQ