
Location Plan - Dropped Kerb

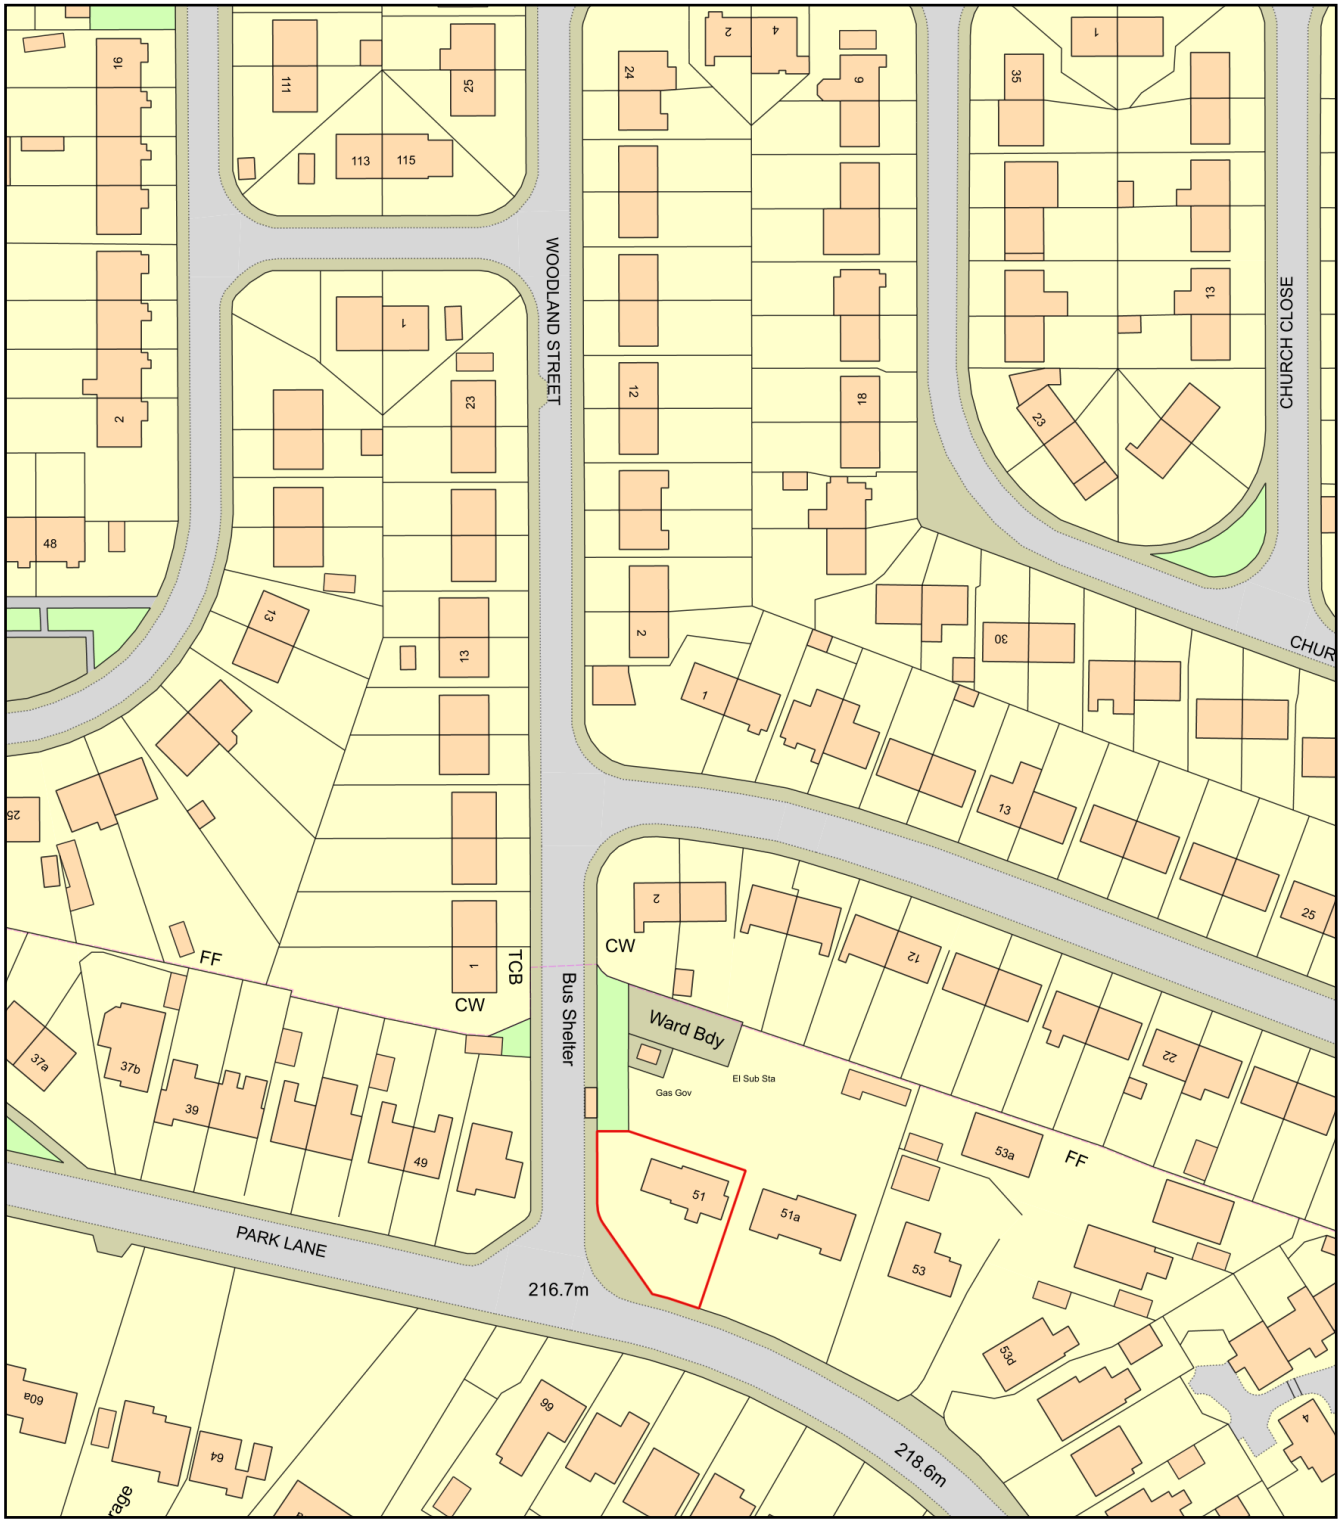

0 50
Metres

N

ReQuestaPlan

Plan Produced for:	51 Park Lane
Date Produced:	19 Oct 2020
Plan Reference Number:	TQRQM20289131649698
Scale:	1:1250 @ A4

© Crown copyright and database rights 2019 OS 100042766