
Site Plan - Dropped Kerb

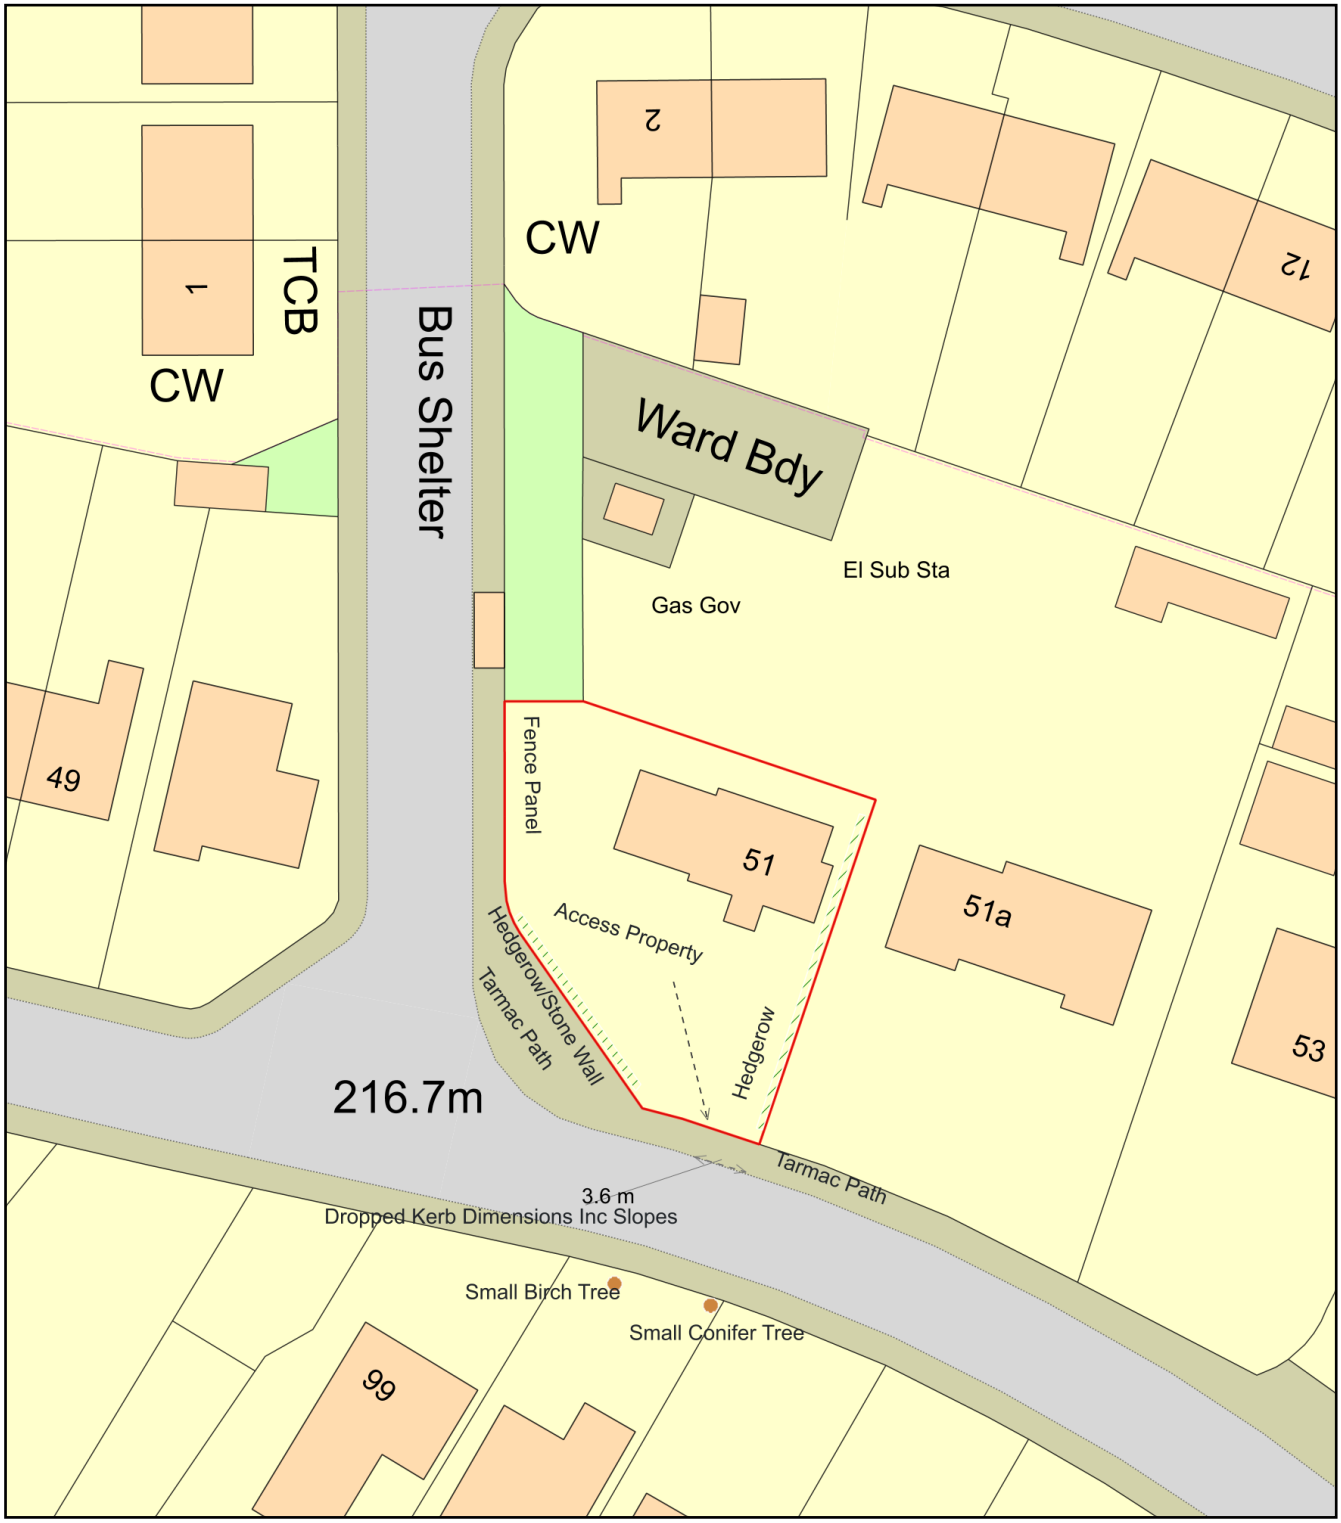

0 20
Metres

N

ReQuestaPlan

Plan Produced for:	51 Park Lane
Date Produced:	20 Oct 2020
Plan Reference Number:	TQRQM20289130107328
Scale:	1:500 @ A4

© Crown copyright and database rights 2019 OS 100042766