

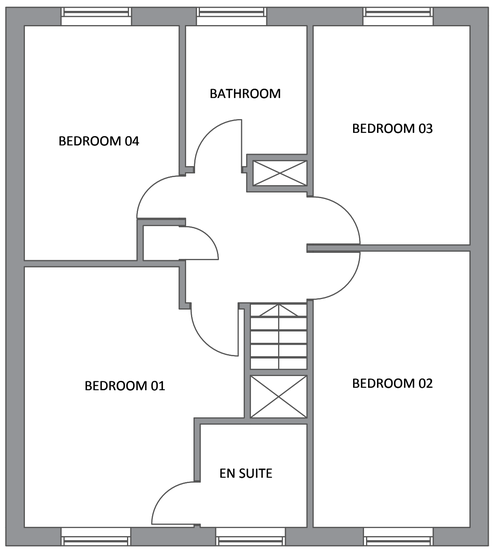

EXISTING FIRST FLOOR PLAN 1:50@A1

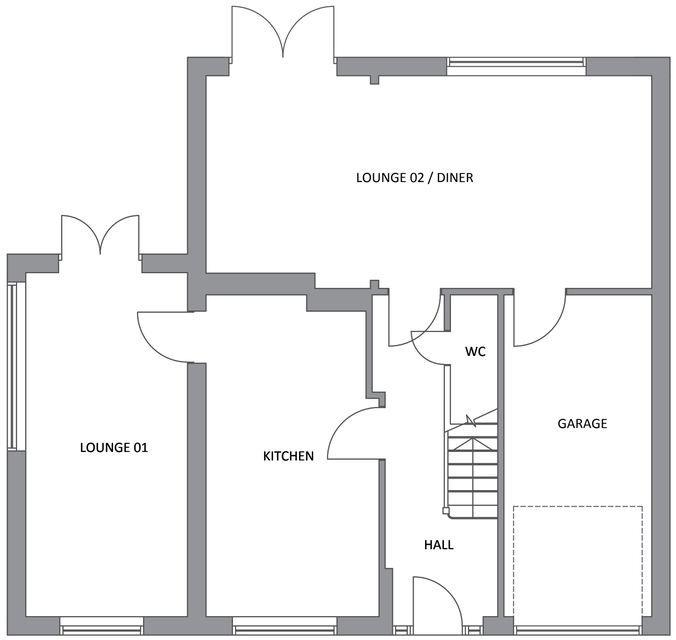

EXISTING GROUND FLOOR PLAN 1:50@A1

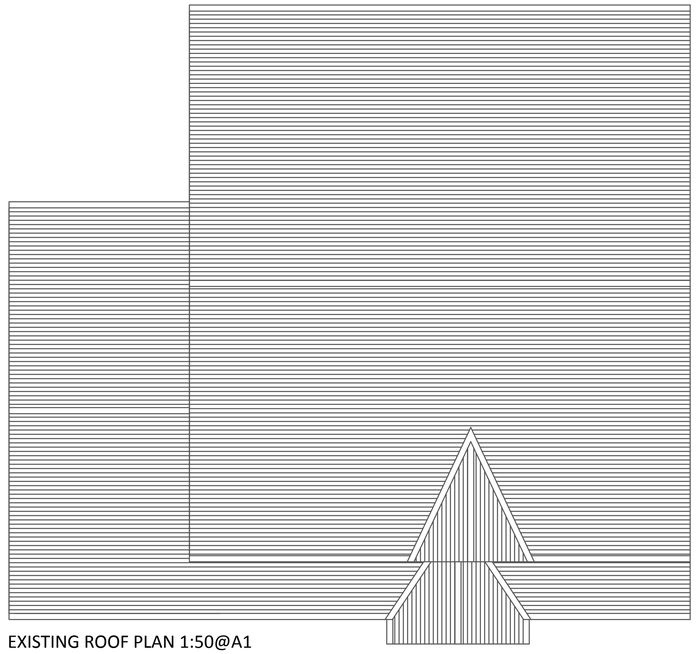

EXISTING ROOF PLAN 1:50@A1

TITLE:

MATHEW CLARKSON
42 CORNFIELD ROAD
ST8 6TX
EXISTING PLAN

Drawn: SM	Date: 19/10/20
Scale: 1:50@A1	
DRG No: MC002	

Stephen Meir
39 Abbotts Drive
Stoke-on-Trent,
Staffordshire,
ST1 6HX
Tel: +44 (0) 78505 43911
Email: stephenmeir@googlemail.com