
0 1 2 3 4 5 6 7 8 9 10


SCALE BAR (m)




PROPOSED FRONT ELEVATION 1:50@A1

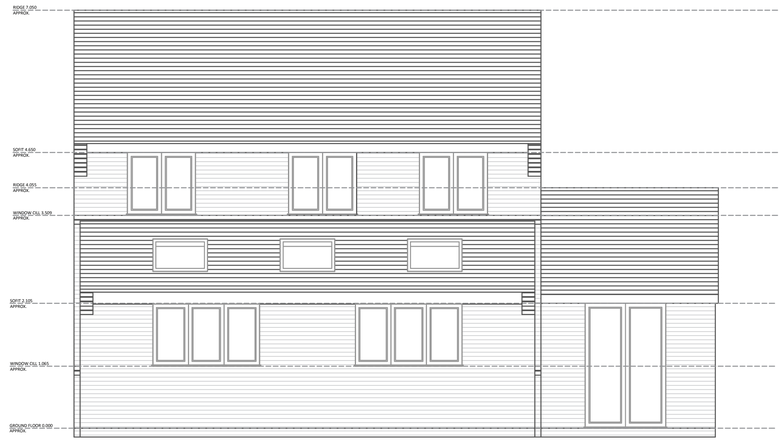

PROPOSED REAR ELEVATION 1:50@A1

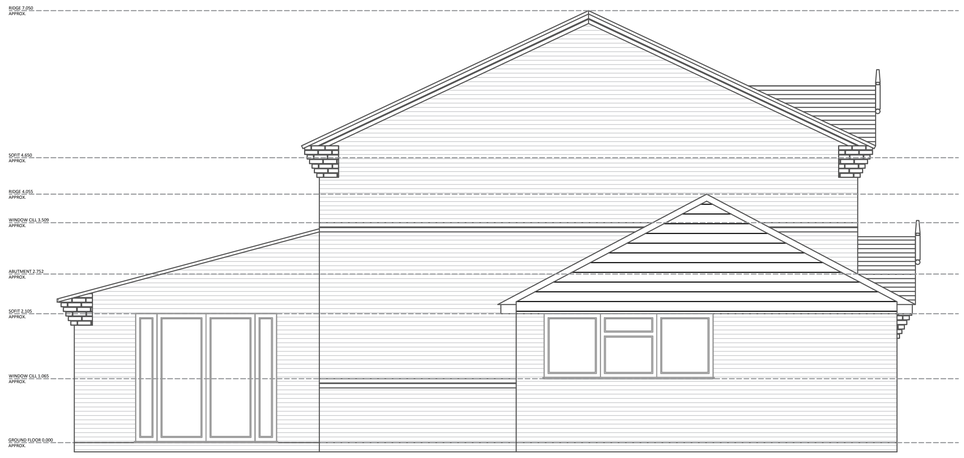

PROPOSED SIDE ELEVATION 1:50@A1

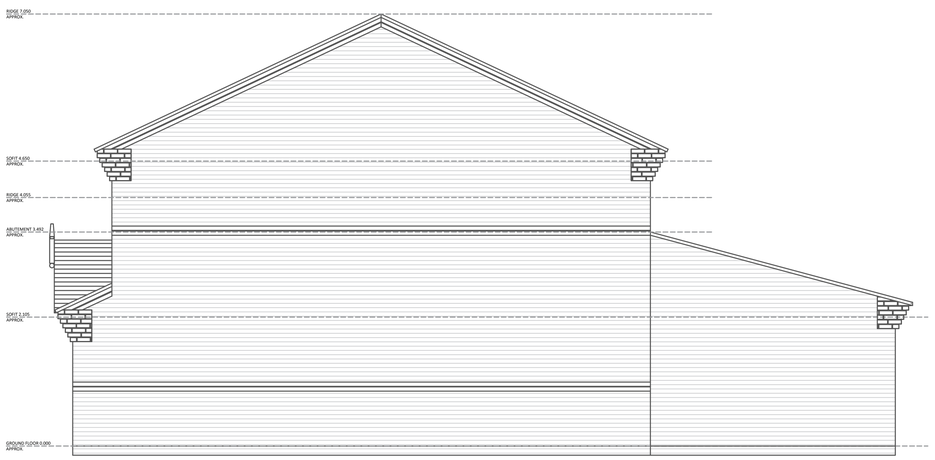

PROPSOED SIDE ELEVATION 1:50@A1

TITLE:

MATHEW CLARKSON
42 CORNFIELD ROAD
ST8 6TX
PROPOSED ELEVATIONS

Drawn: SM	Date: 19/10/20
Scale: 1:50@A1	
DRG No: MC003	

Stephen Meir
39 Abbotts Drive
Stoke-on-Trent,
Staffordshire,
ST1 6HX
Tel: +44 (0) 78005 43911
Email: stephenmeir@googlemail.com