Rev.	Drawn	Comments	Date



FRONT ELEVATION SCALE 1:100



SIDE ELEVATION SCALE 1:100

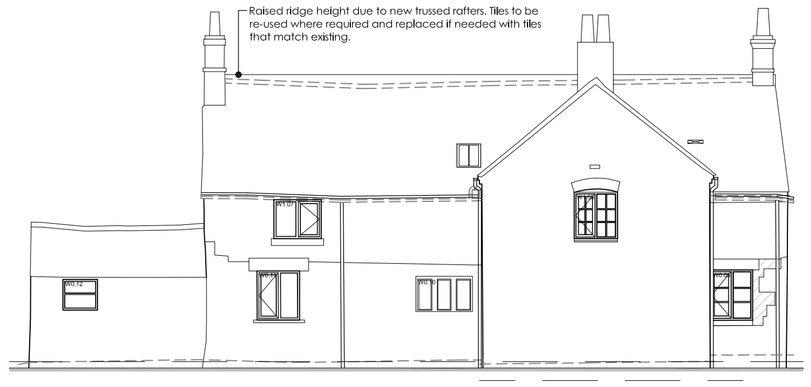

REAR ELEVATION SCALE 1:100



SIDE ELEVATION SCALE 1:100

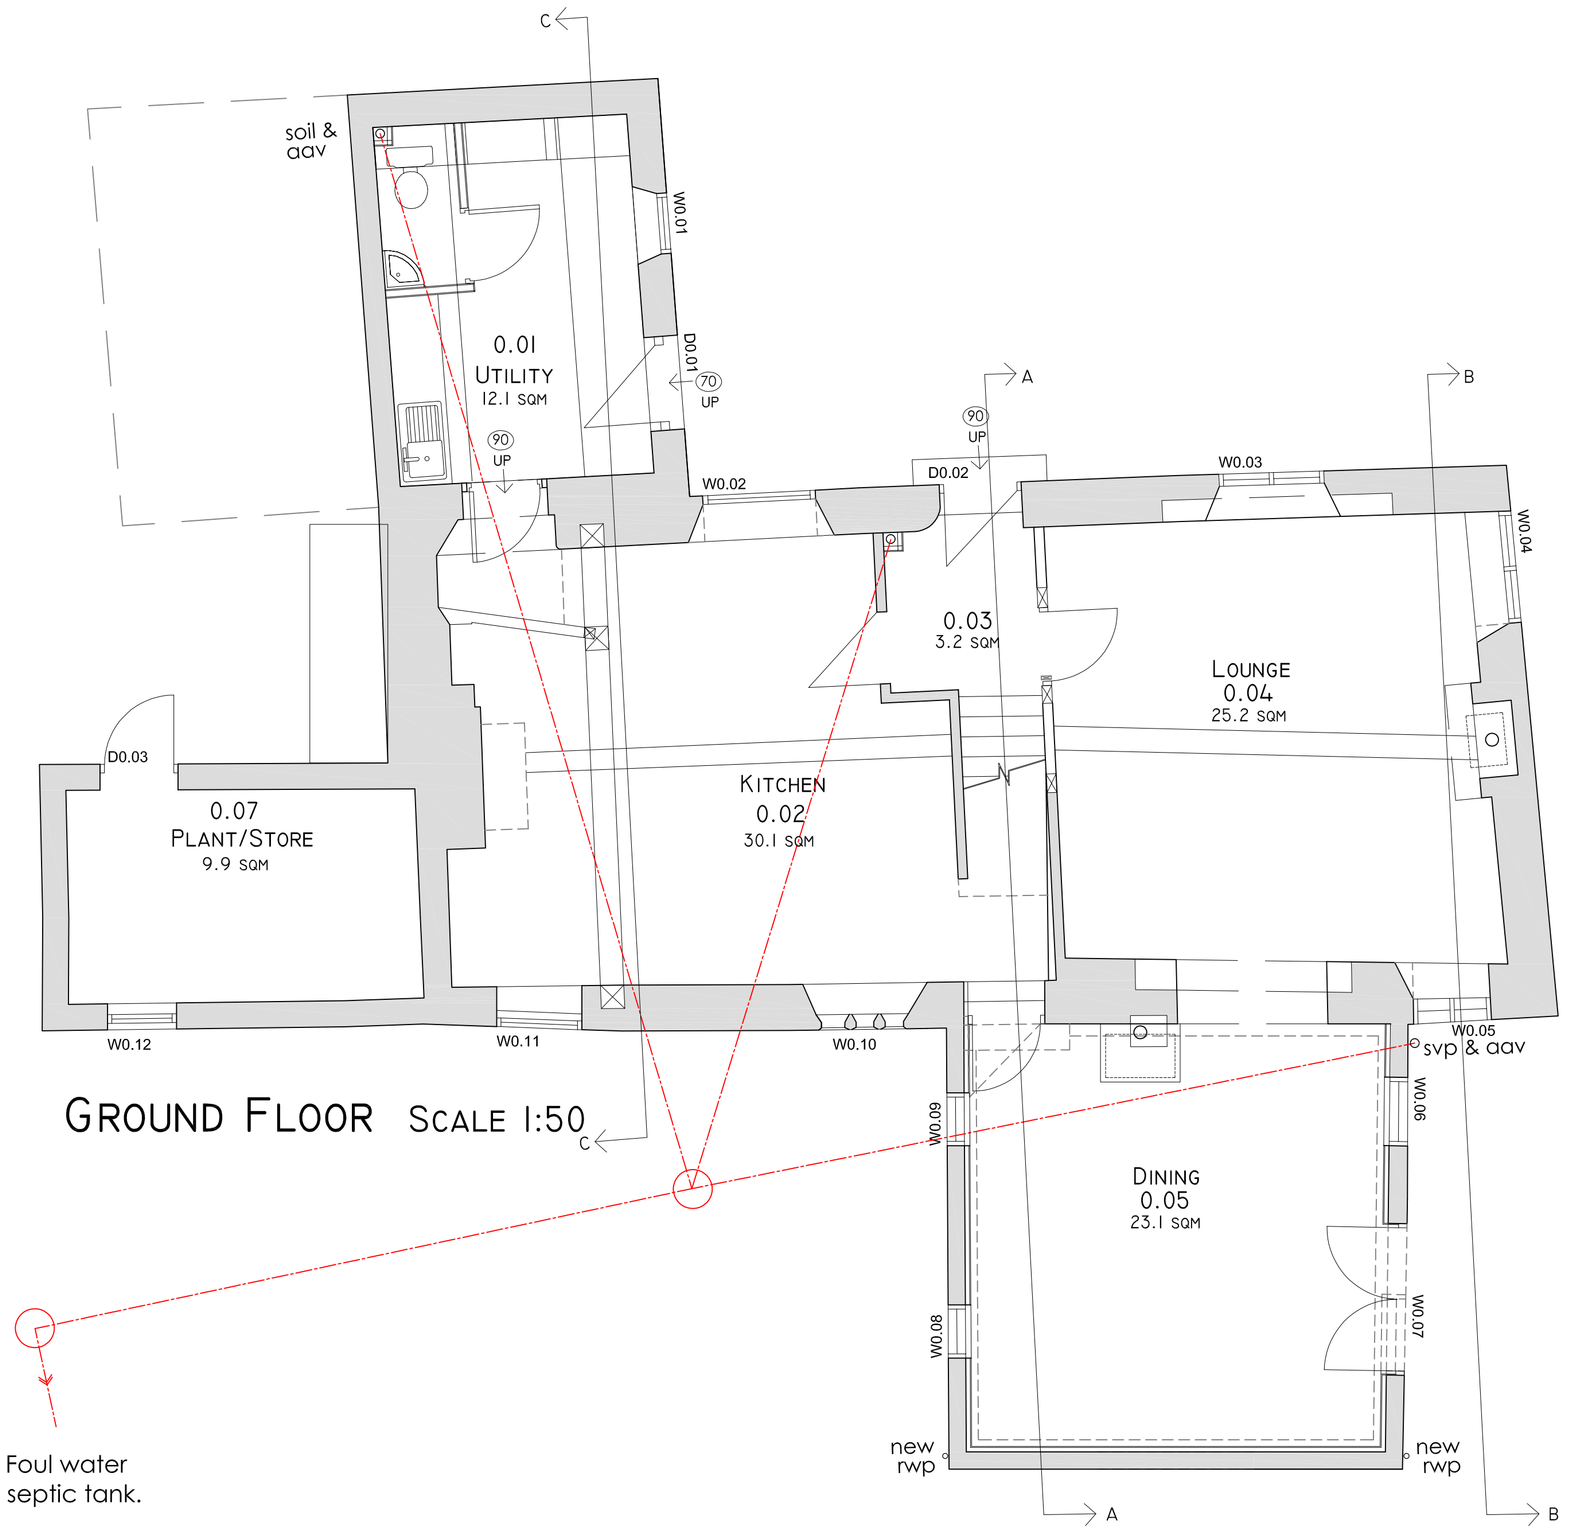

GROUND FLOOR SCALE 1:50

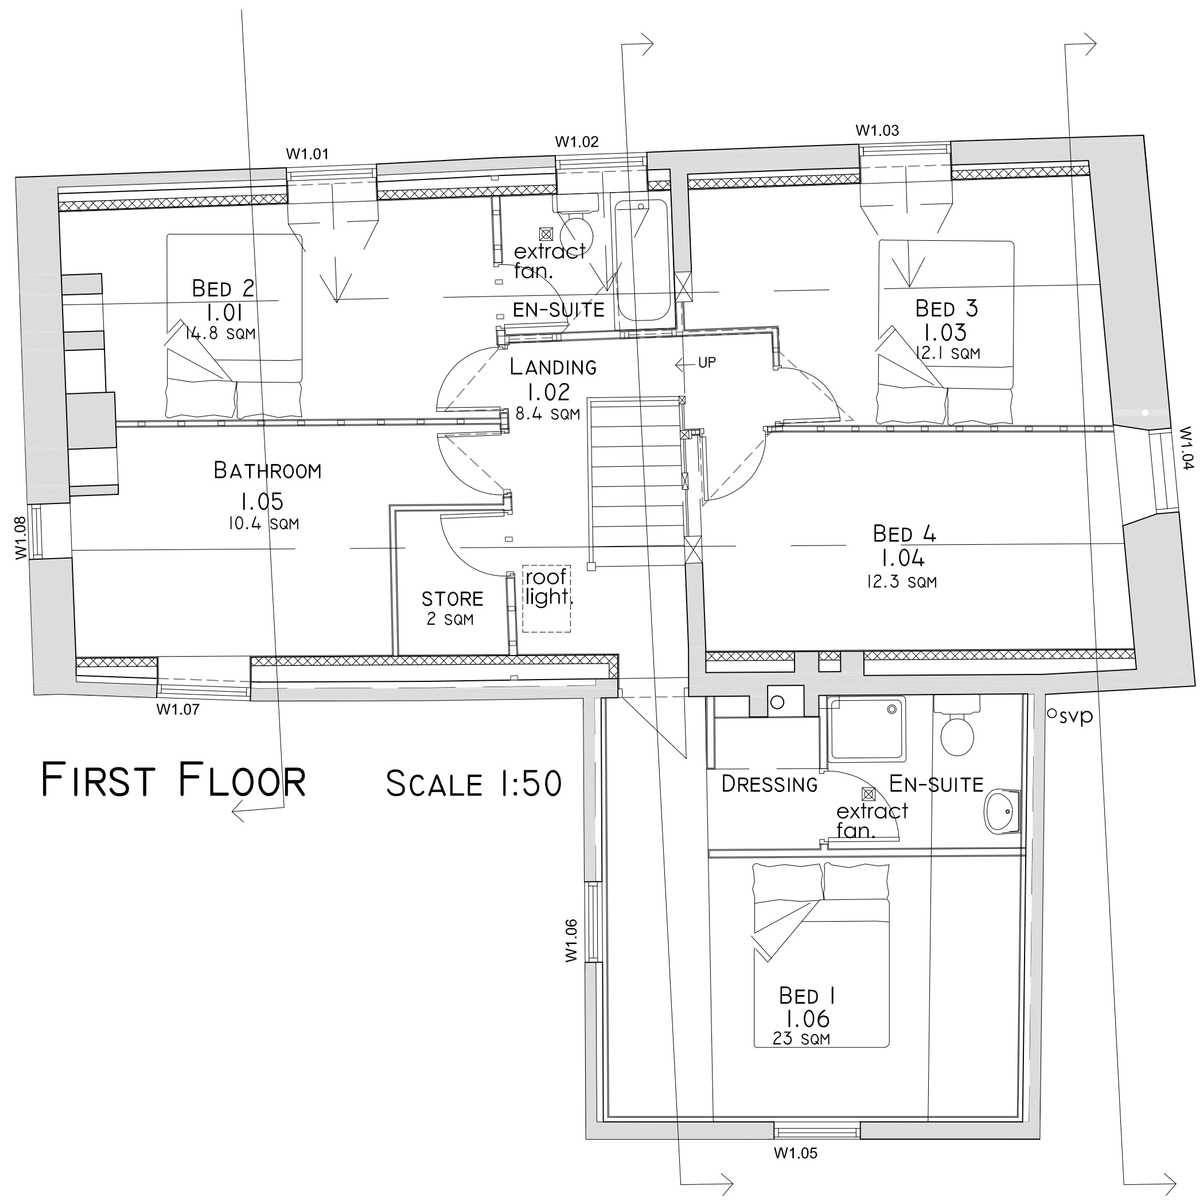

FIRST FLOOR SCALE 1:50

Rev.	Drawn	Comments	Date

Scale 1:50
0 1 2M

MODE
Architects & Development

01782 479644
info@mode-architects.co.uk
www.mode-architects.co.uk

Client Mr D Smith & Ms D Barratt

Project Proposed Alterations to Interior of a Listed Farmhouse

Title Plans and Elevations as Proposed

Status Planning

Scale @A1	Date	Drawn	Checked
1:50	Feb 19	KLB	

Drawing No. 18 029 PL (0) 100 Rev

File Ref:

This drawing is subject to Copyright & must not be reproduced or copied without consent. Figured dimensions only are to be taken from this drawing. All contractors must visit the site and be responsible for taking and checking all dimensions relative to their work.