
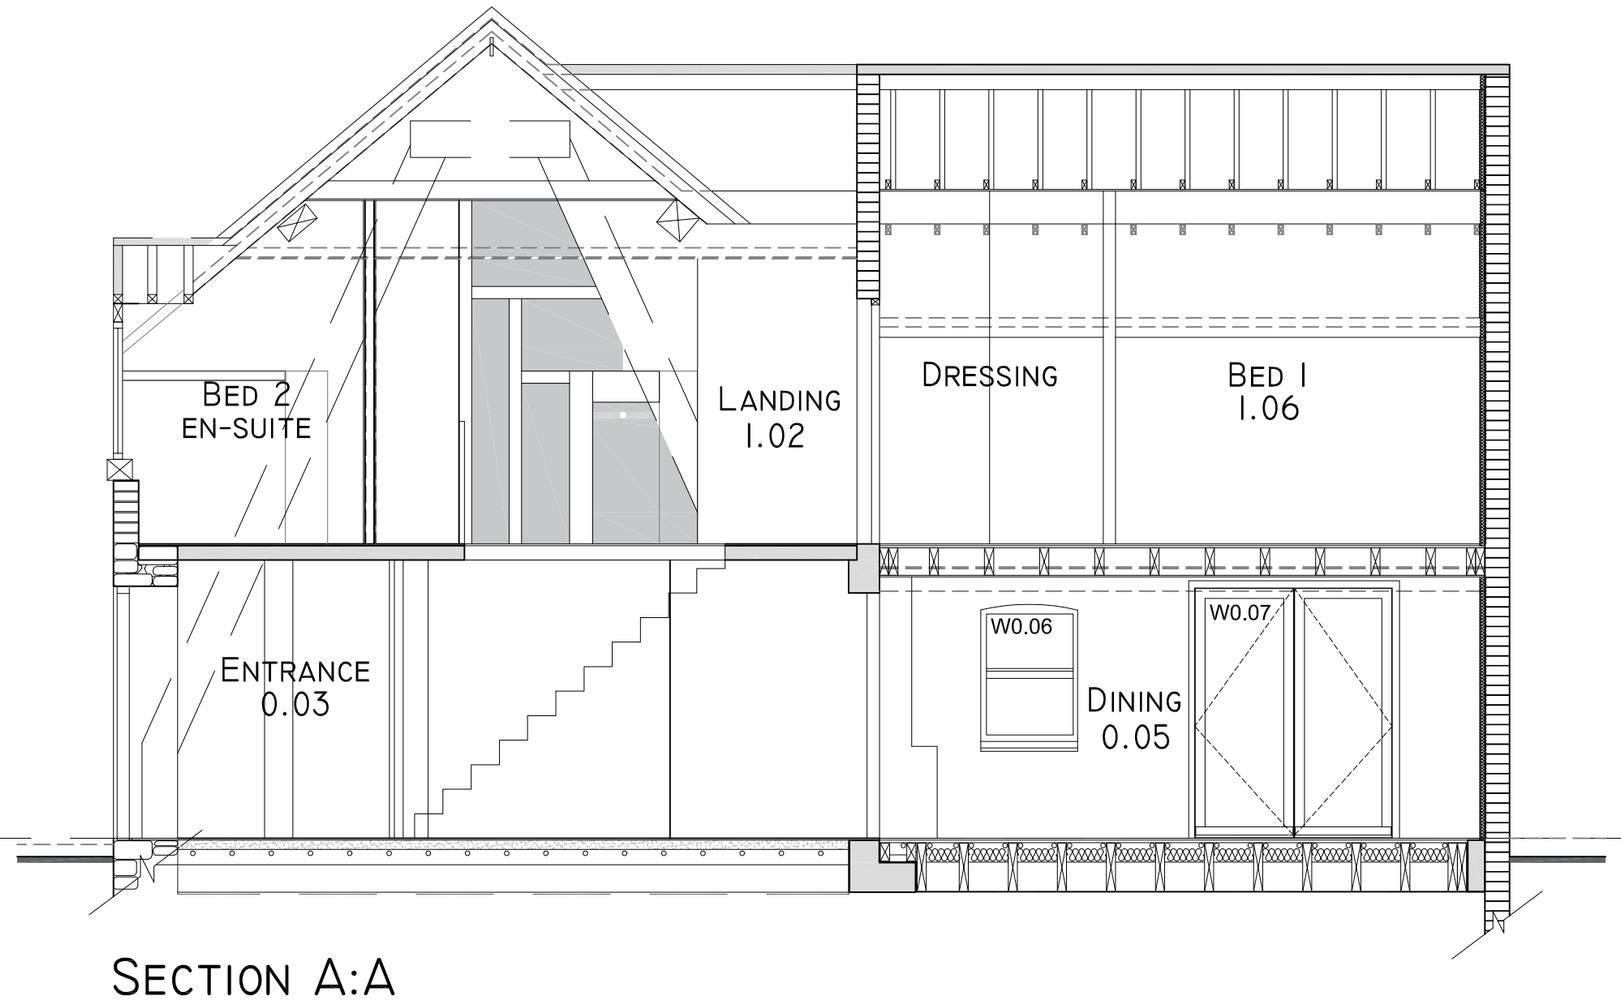



SECTION A:A

SCALE 1:50

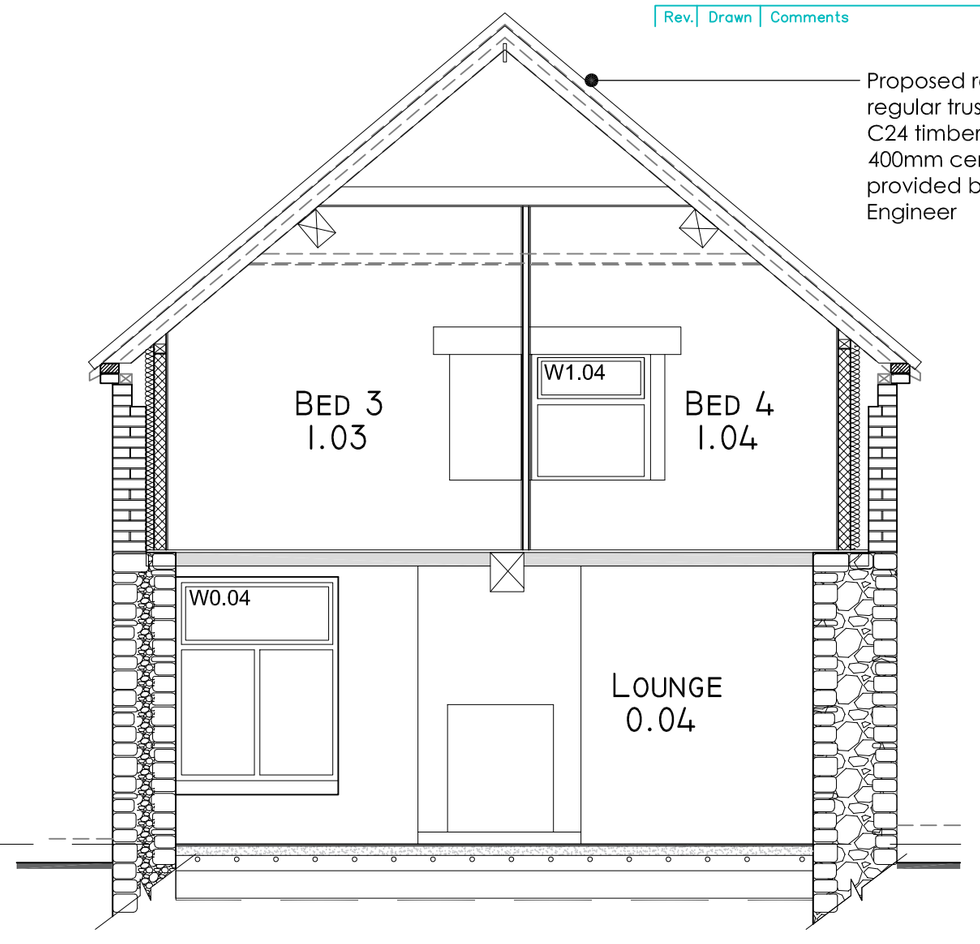


SECTION B:B

SCALE 1:50

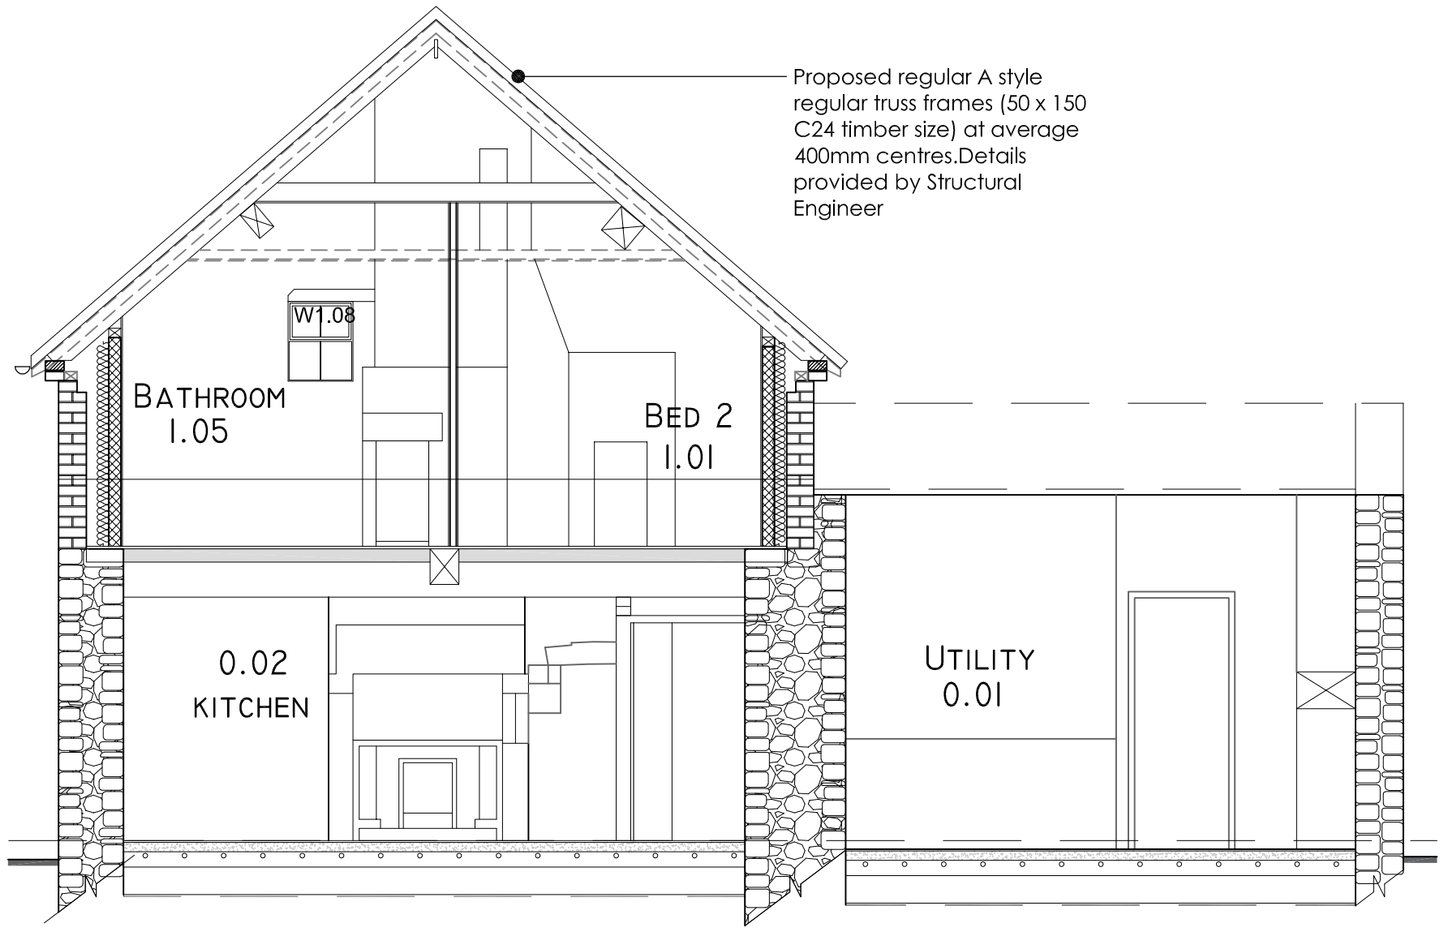

SECTION C:C

SCALE 1:50

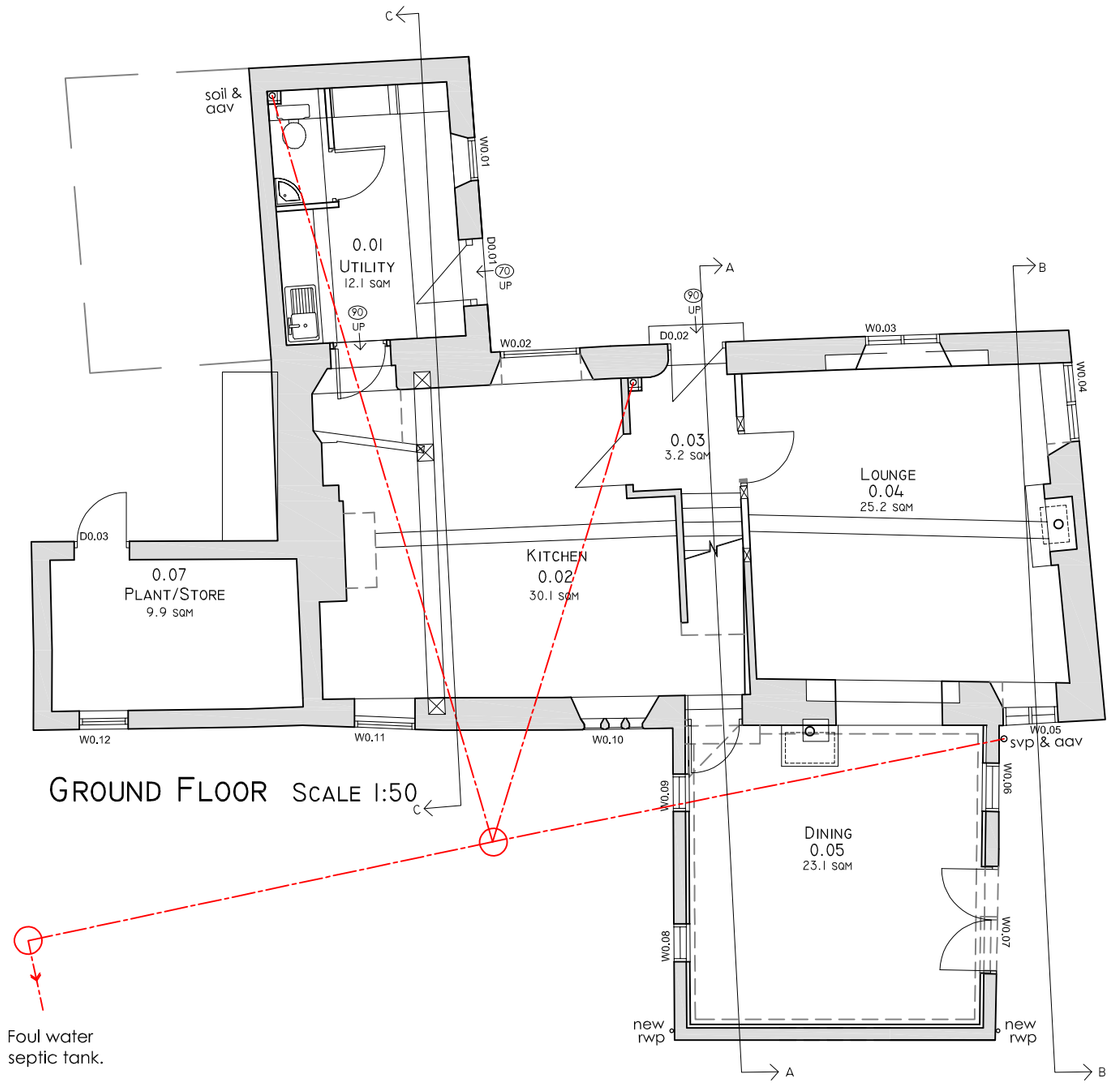

GROUND FLOOR SCALE 1:50

MODE
Architects & Development

01782 479644
info@mode-architects.co.uk
www.mode-architects.co.uk

Rev.	Drawn	Comments	Date

Client Mr D Smith & Ms D Barratt

Project Proposed Alterations to the Interior of a Listed Farmhouse

Title Internal Elevations as Proposed

Status Planning

Scale @A2	Date	Drawn	Checked
1:50	Dec 19	KLB	

Drawing No. 18 029 PL (0) 101

Rev

File Ref.

This drawing is subject to Copyright & must not be copied or reproduced without consent. Figured dimensions only are to be taken from this drawing. All contractors must visit the site and be responsible for taking and checking all dimensions relative to their work.