


SITE PLAN

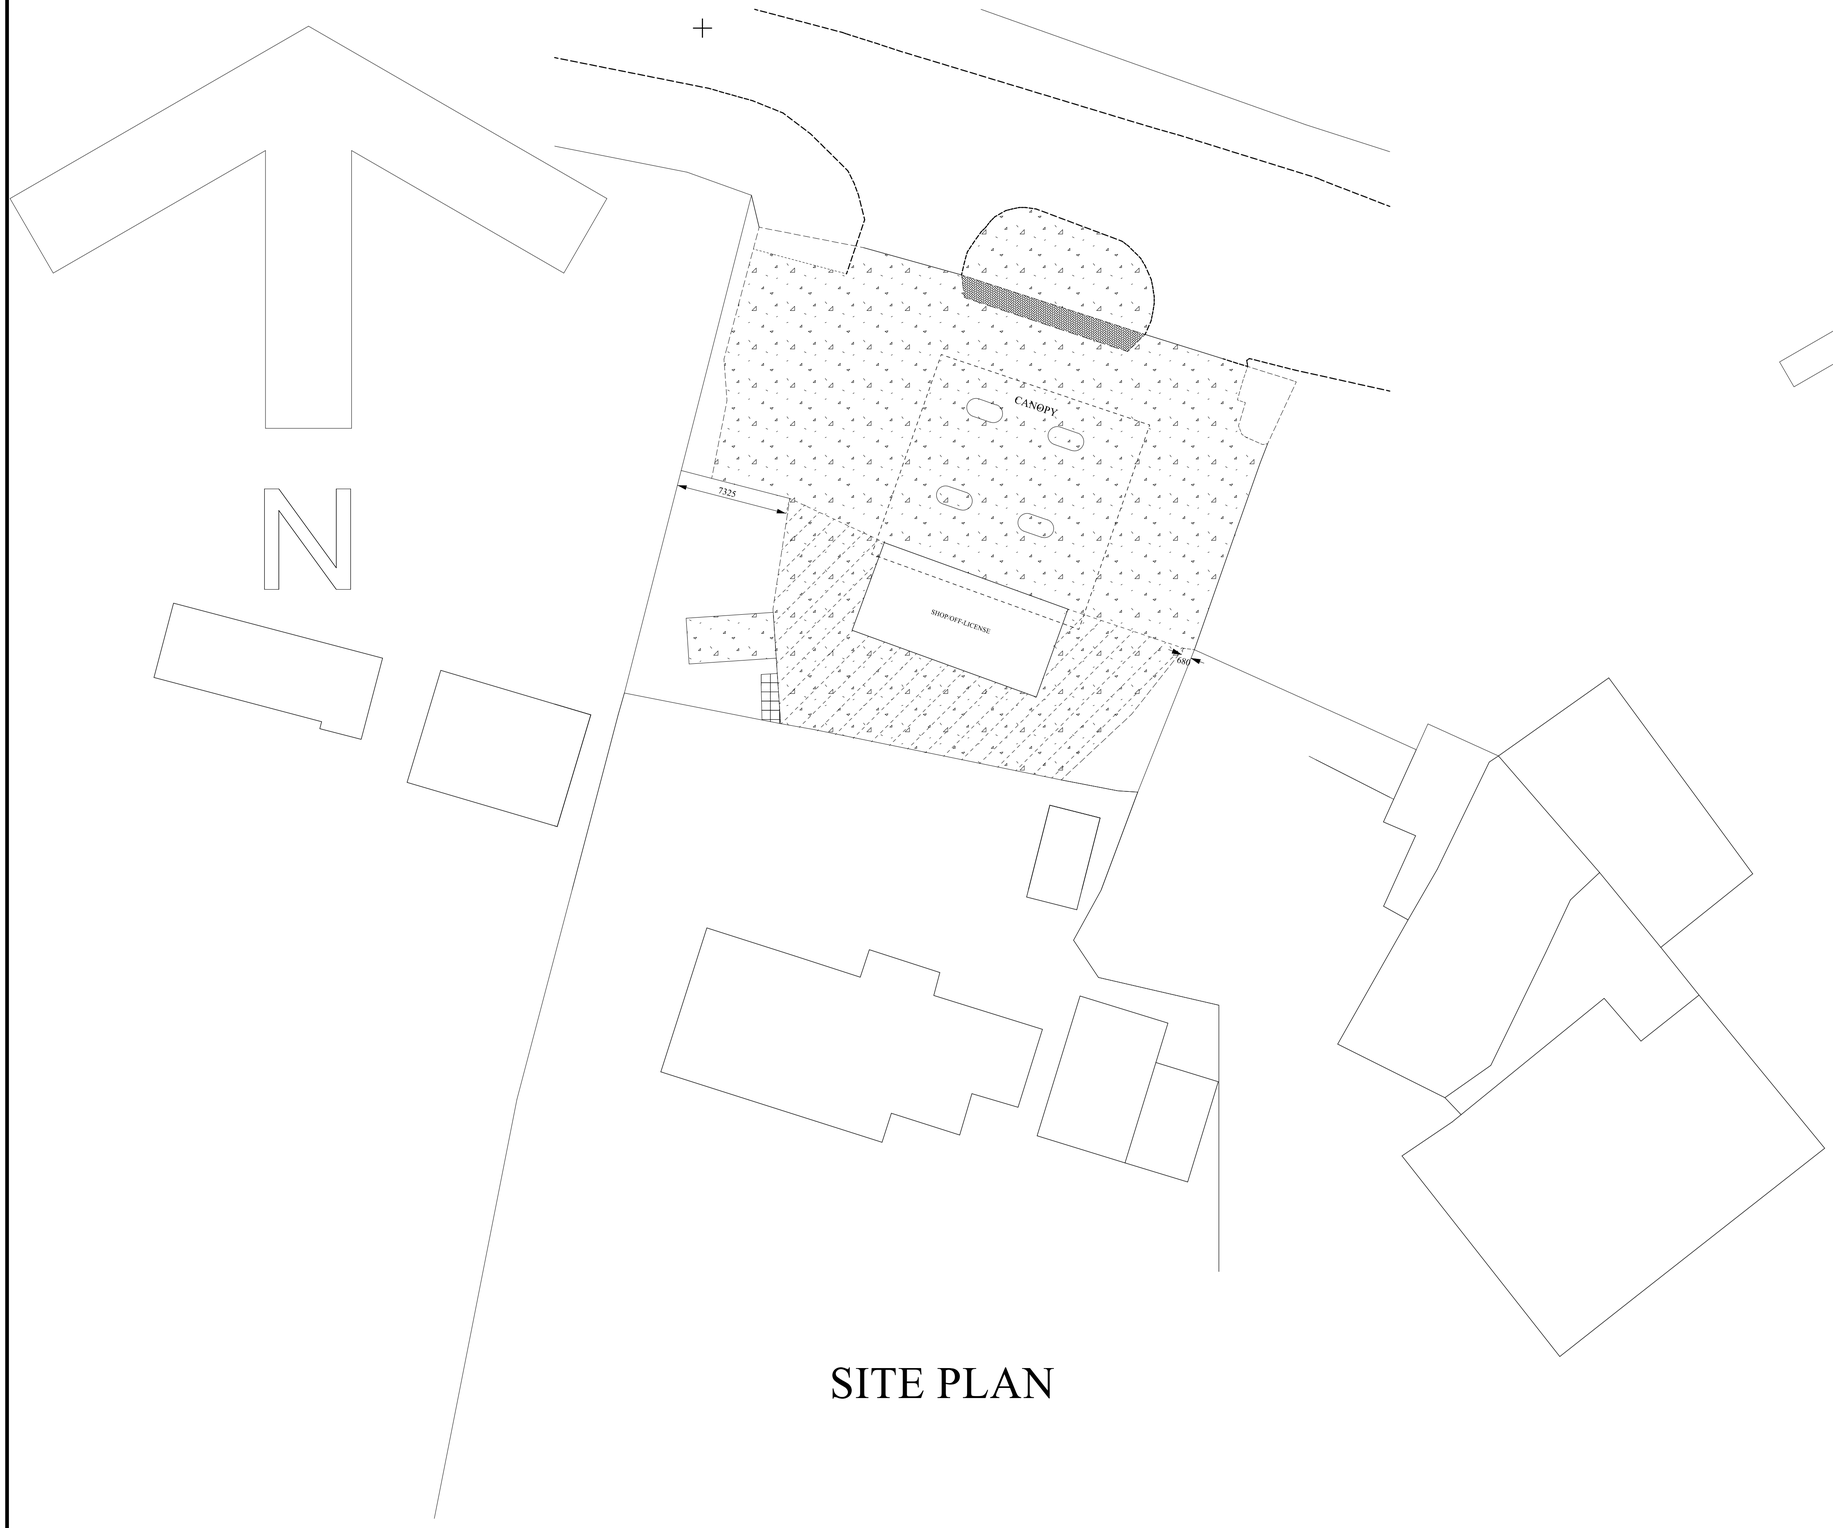

Ordnance Survey (c) Crown Copyright 2020. All rights reserved. Licence number 100022432

LOCATION PLAN

Concrete paving shown thus

Block paving shown thus

Concrete slab paving shown thus

Hand Car Washing Area shown thus

KINGSLEY MOOR FILLING STATION

DATE OCTOBER 2020

PROPOSED HAND CAR WASH

AT
KINGSLEY MOOR FILLING STATION,
LWWK ROAD,
KINGSLEY MOOR,
STOKE-ON-TRENT.
ST10 2EJ

SCALE (at A1):
SITE PLAN 1:200
LOCATION PLAN 1:1250

DRAWN BY:

MALCOLM SALES
QUANTITY SURVEYORS, DESIGNERS
& BUILDING COST CONSULTANTS
CURCHILL SUITE,
LULWORTH HOUSE,
51, HIGH STREET,
CHEADLE, STOKE-ON-TRENT,
STAFFS. ST10 1AR
TEL: 01538 757233
MOB: 07889 225437
E-MAIL: Malcolm.sales@salesqs.co.uk

FOR PLANNING APPLICATION

DRAWING NR. 2010/11/01