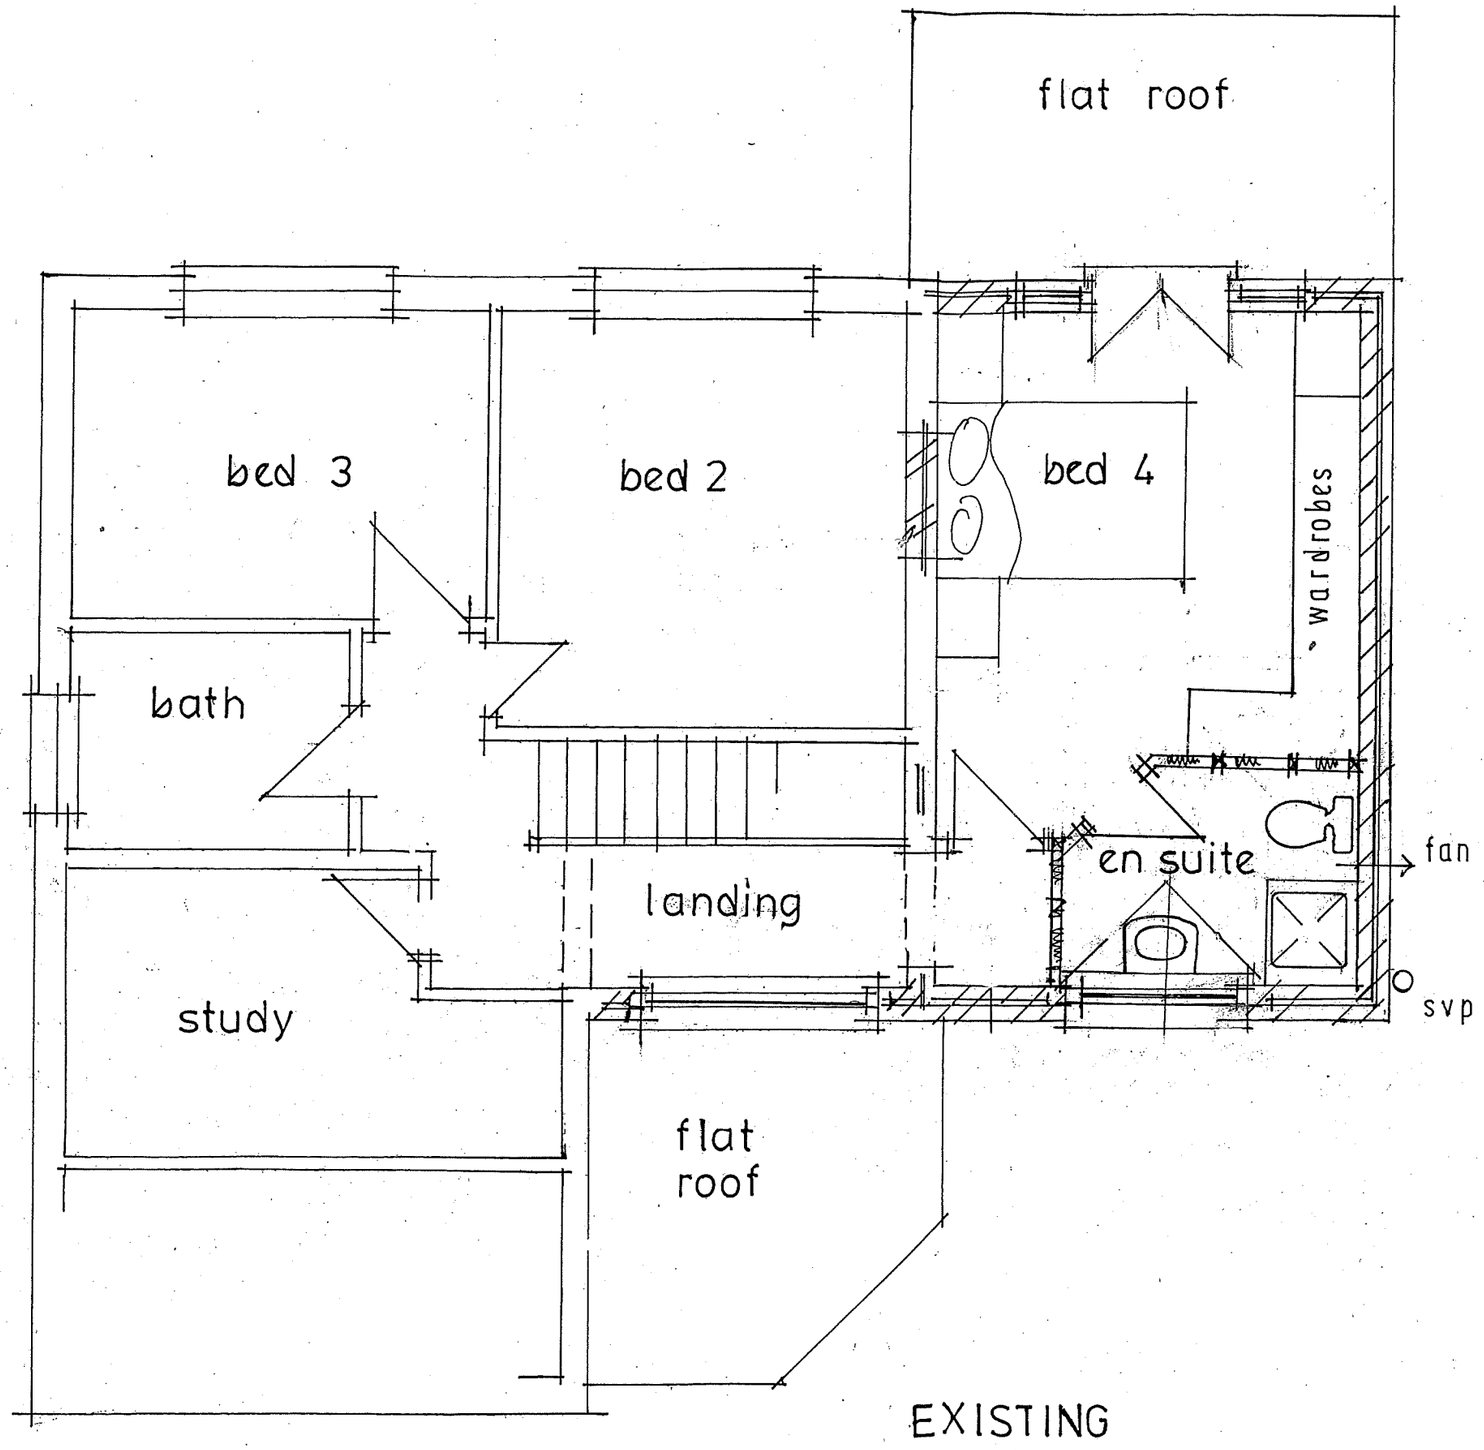

1:50

EXISTING
1ST FLOOR