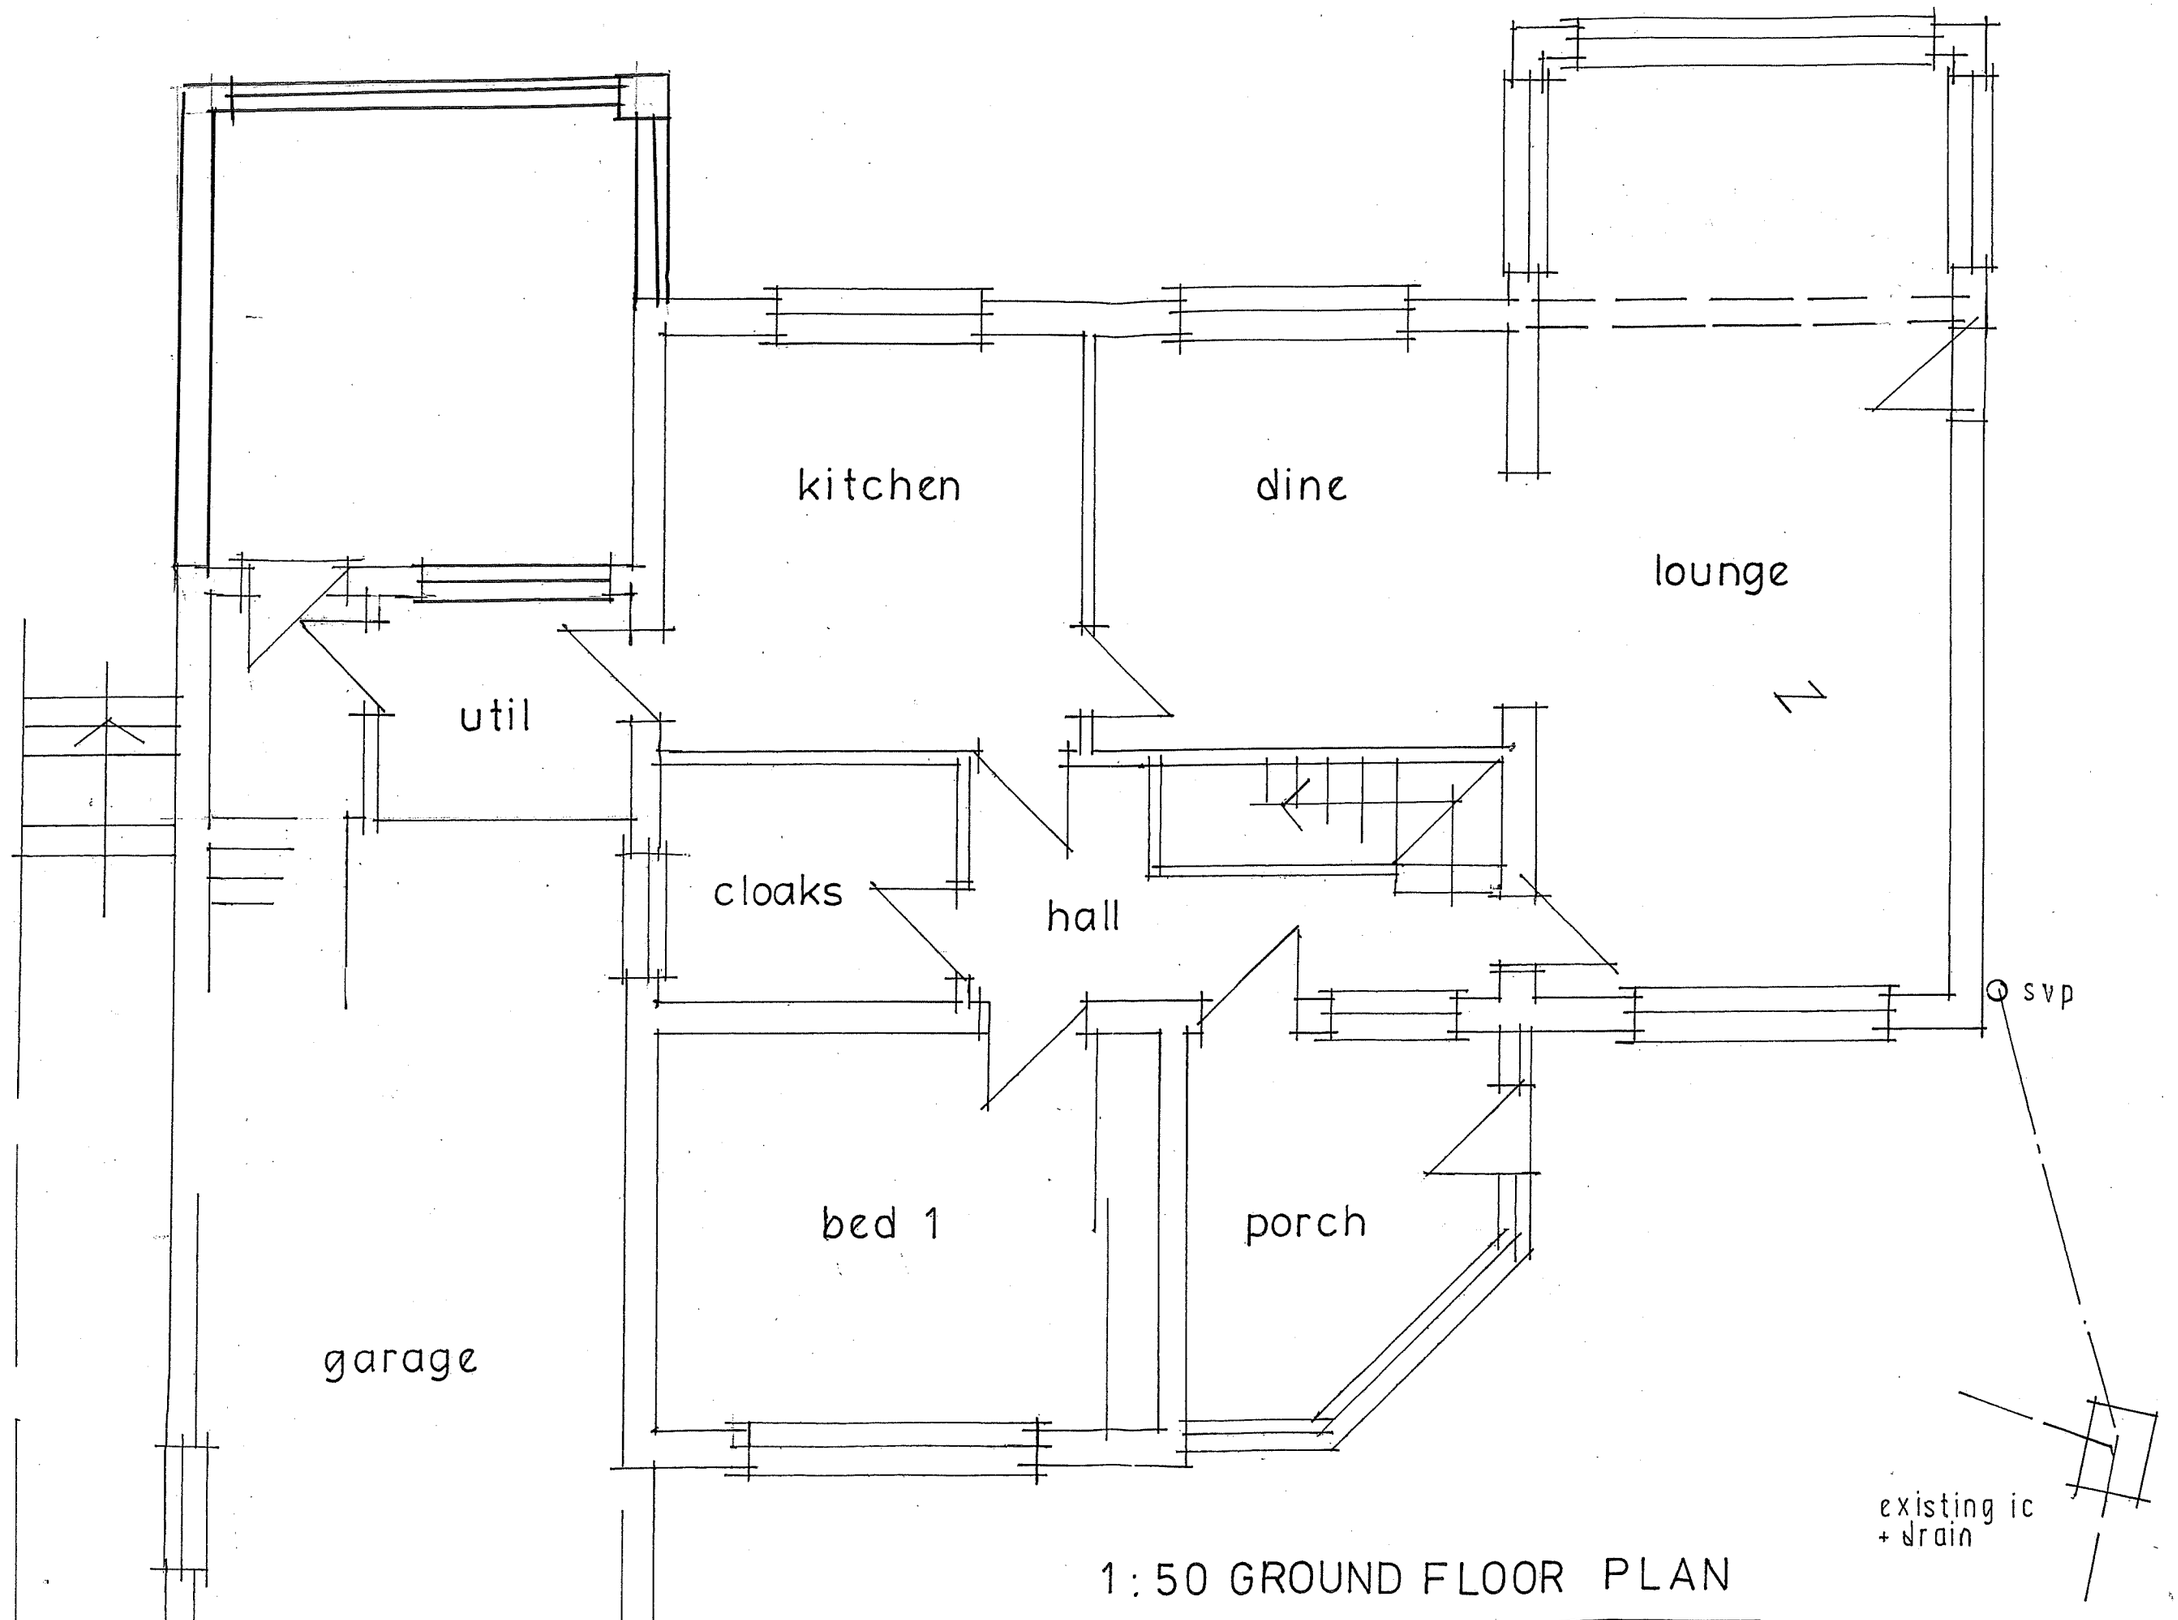

1:50 GROUND FLOOR PLAN

EXISTING