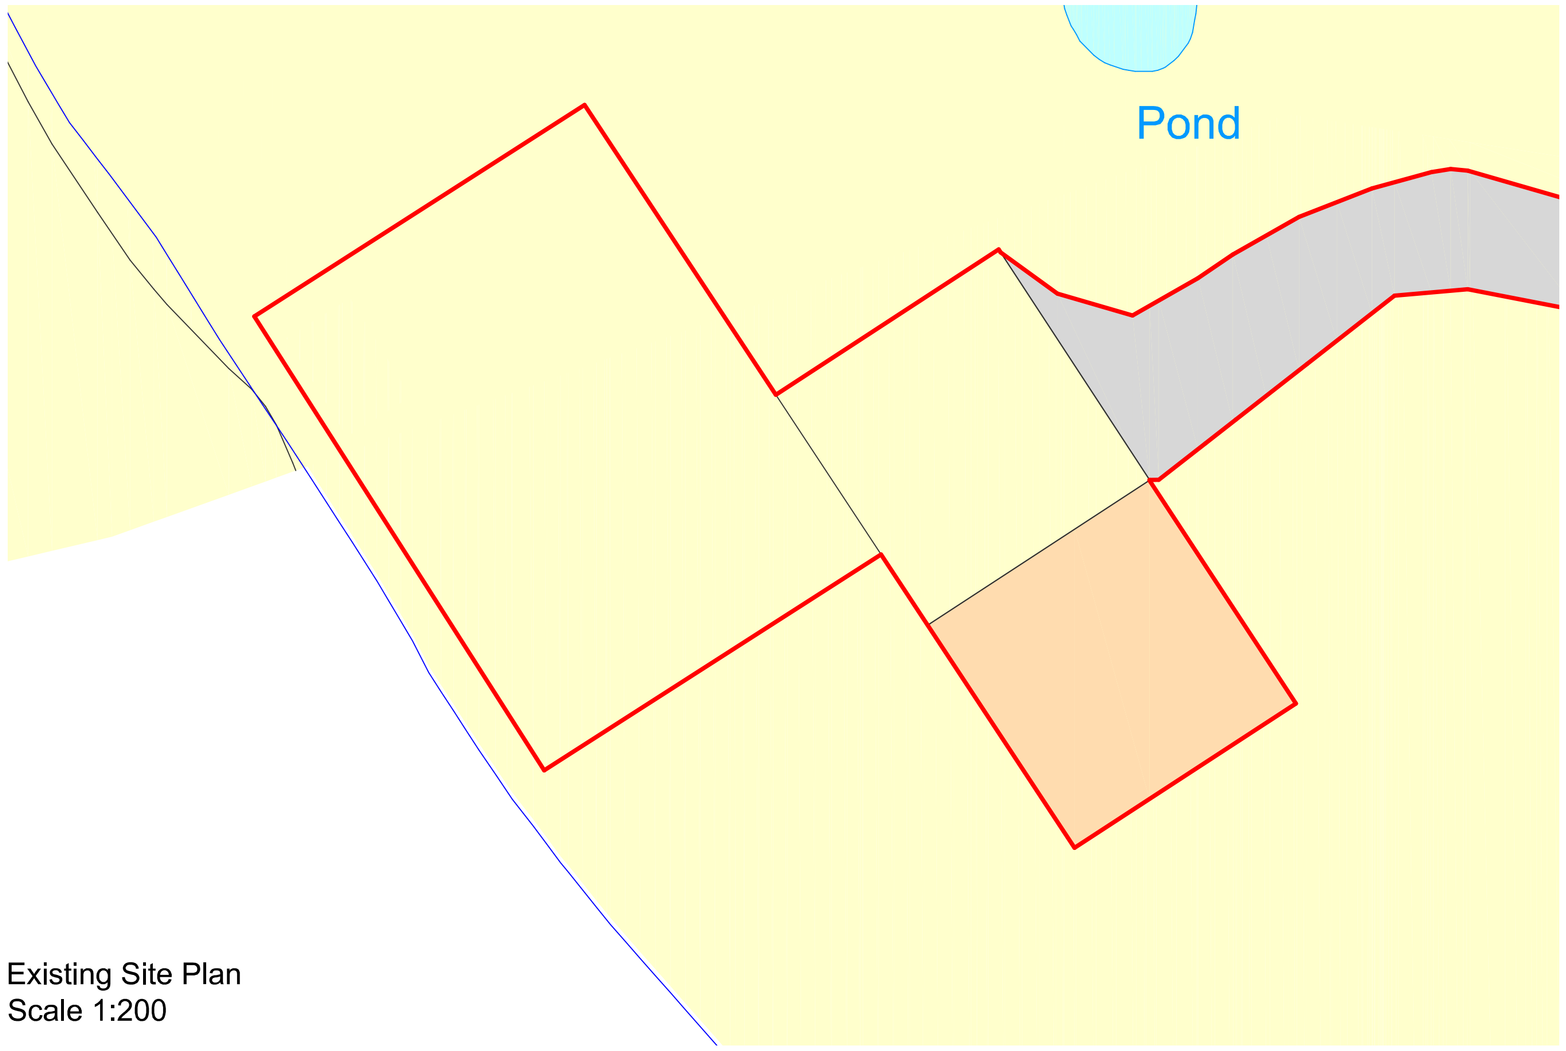

Existing Site Plan
Scale 1:200

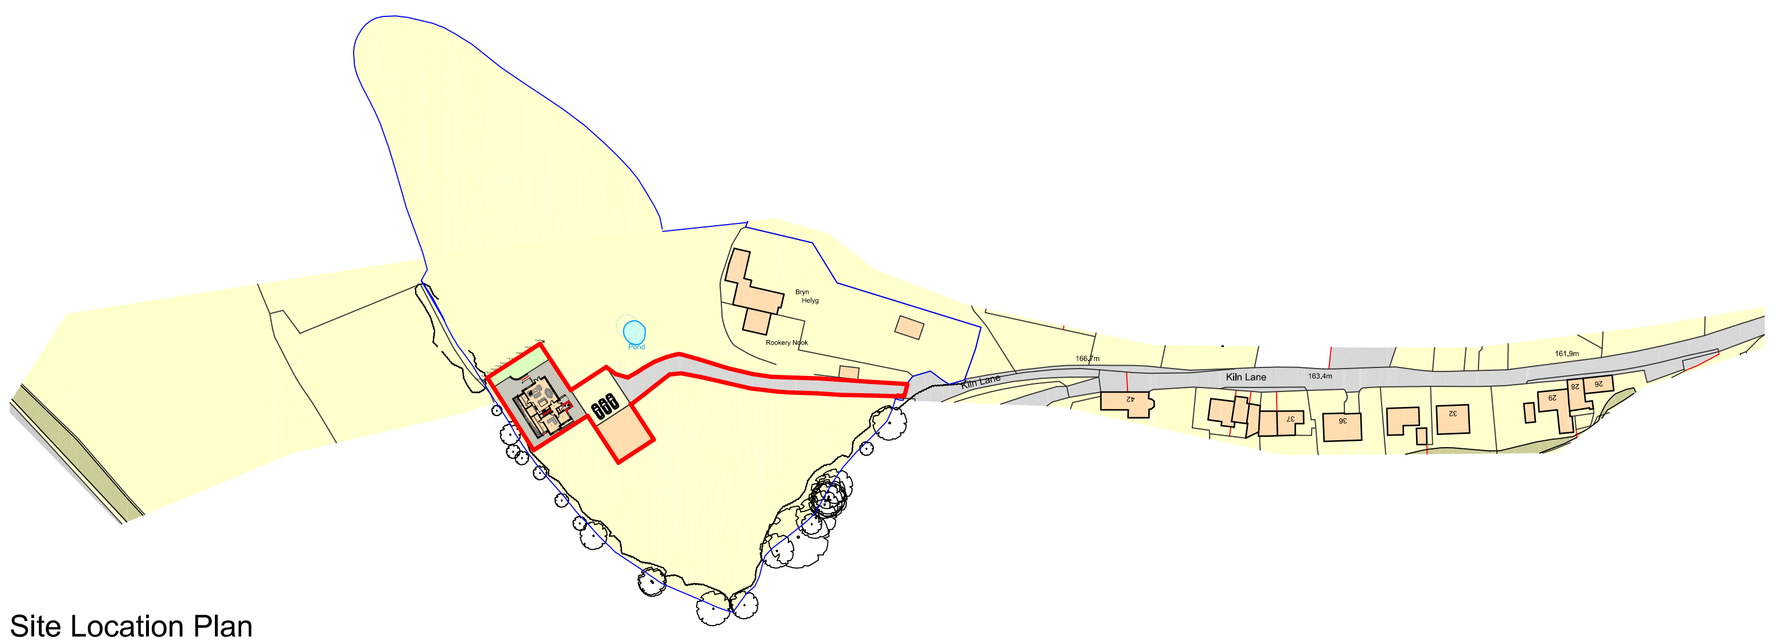

Site Location Plan

Metres
10 20 30 40 50 60 70 80 90 100

SCALE 1:1250



Proposed Site Plan
Scale 1:200

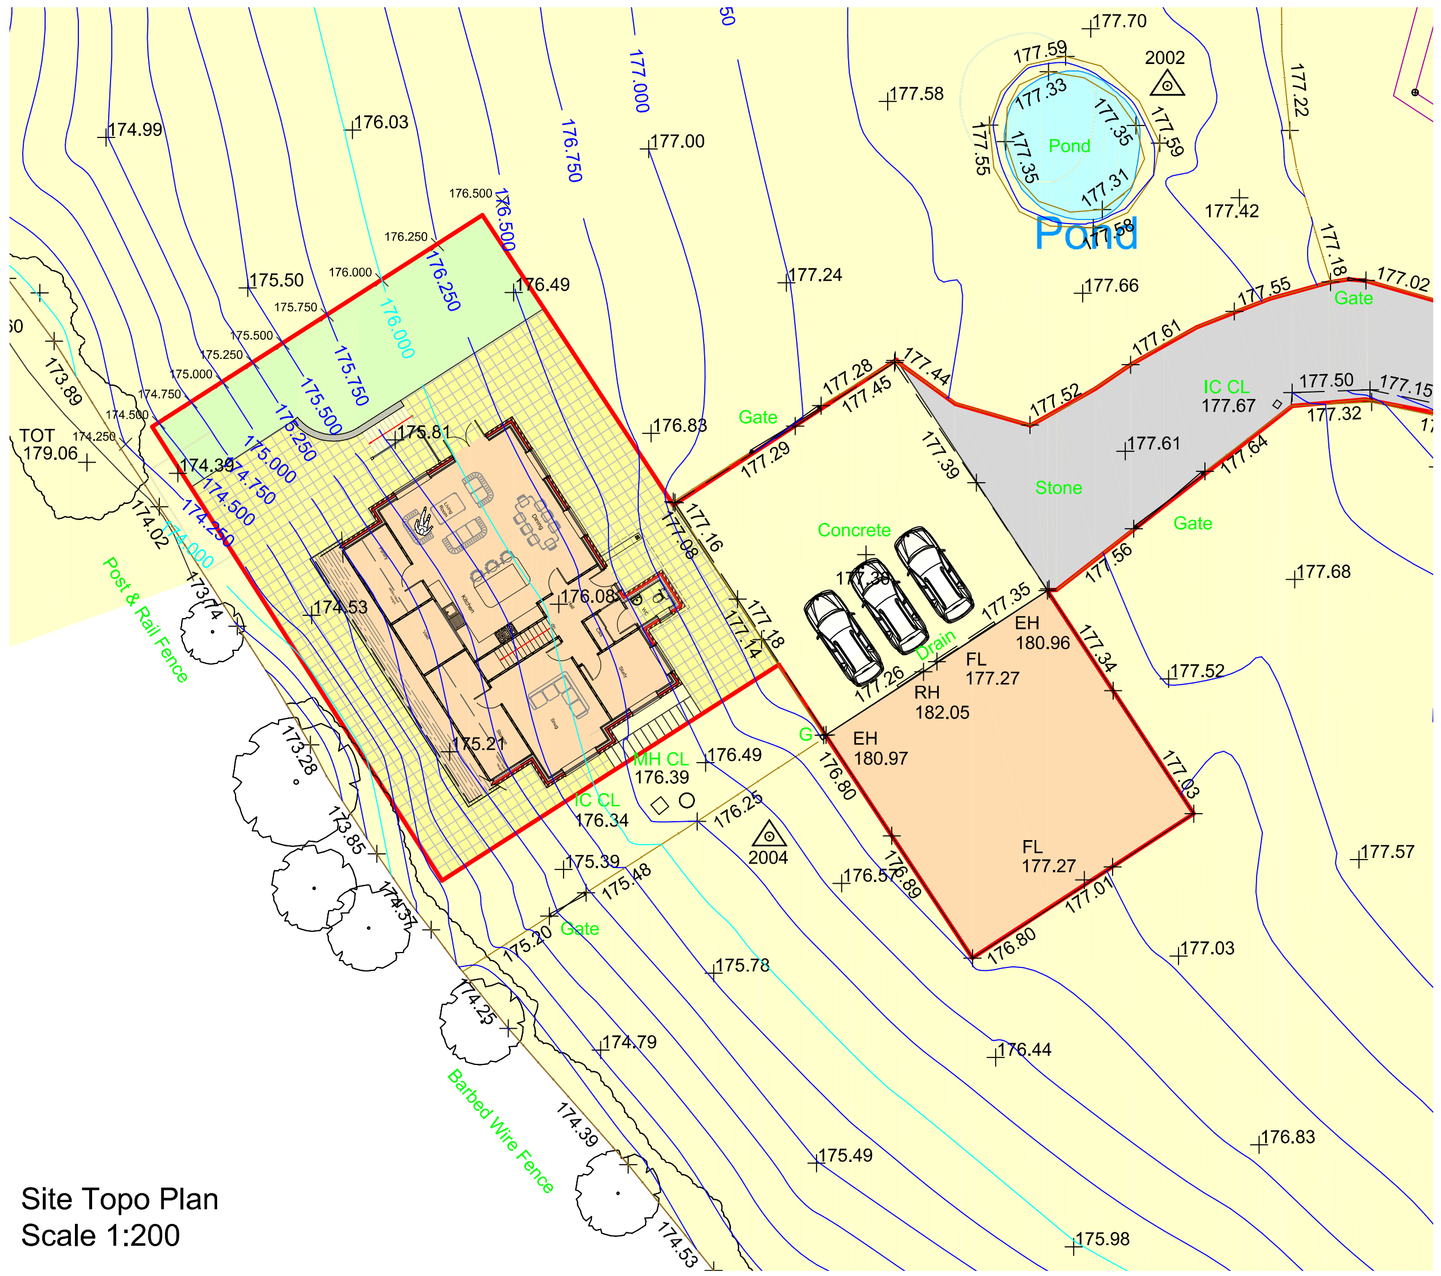

Site Topo Plan
Scale 1:200

Metres
1 2 3 4 5 10 15 20

SCALE 1:200

DBD Architectural Consultancy Ltd ©2020

1. Copyright is vested with DBD Architectural Consultancy Ltd.

2. All dimensions to be checked on site before proceeding.

3. Contractor to check/adjust dimensions of new work to suit existing conditions.
Do not assume existing structure or details are plumb, square or level.

4. Contractor must notify the architect of any discrepancies before proceeding.

5. All drawings to be read in conjunction with all other consultants drawings and specs.

Rev	Date	Description
A	20.08.20	Amendments following client comments

DBD Architectural Consultancy

DBD Architectural Consultancy Ltd
50 Broad Street, Leek,
Staffordshire, ST13 5NS
01538 383118
mail@dbdconsultants.co.uk
www.dbdconsultants.co.uk

Client
Mr & Mrs Stonier
Land Adjacent to Bryn Helyg
ST13 8LJ

Job no.
Proposed Dwelling on Land Adjacent to Bryn Helyg

Project

Title
Site Plans

Stage Planning

Size	Date	Dwg no.
A1	16.07.20	1902
Scale 1:2500		

Drawing Number PL 21A

Initial draft scheme for comments