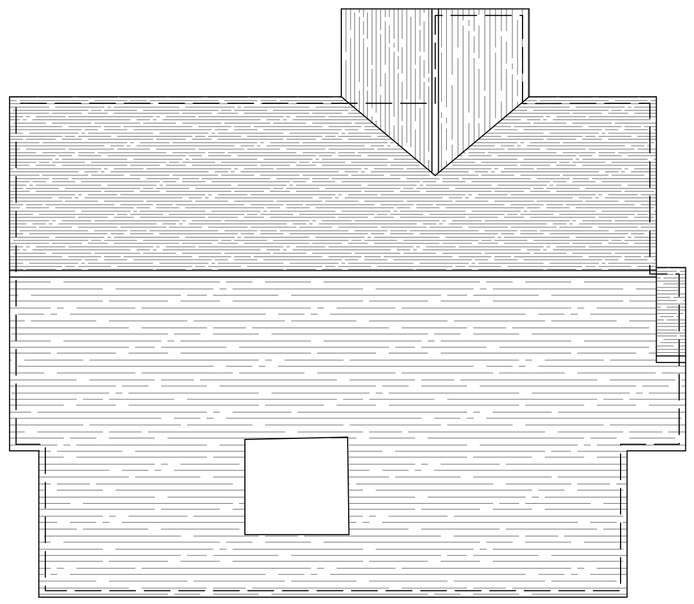

Roof Plan



Side Elevation (South East)

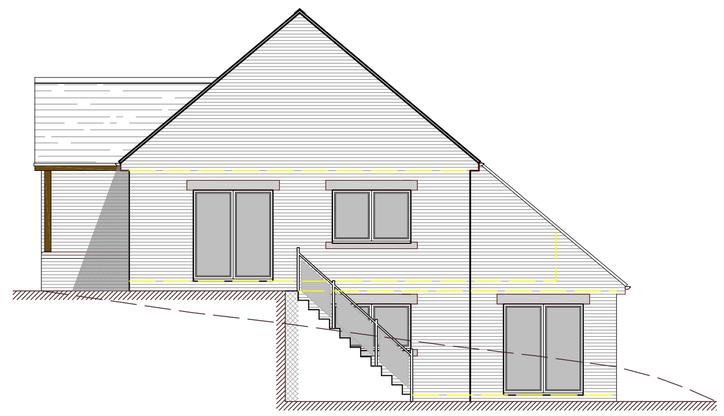

Side Elevation (North West)

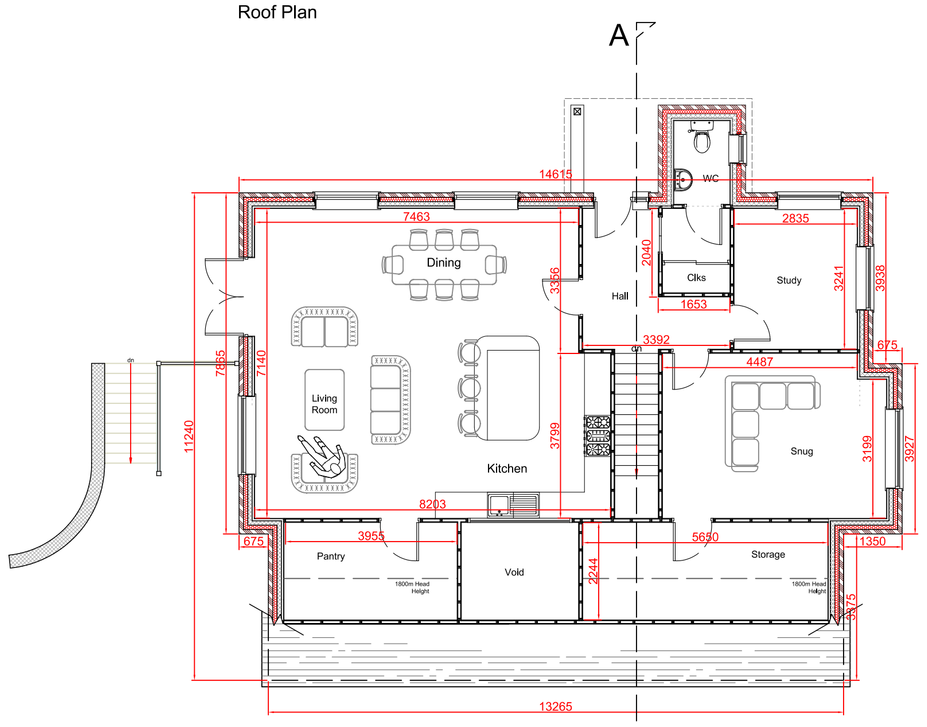

Upper Ground Floor (GIFA 26.5m²)

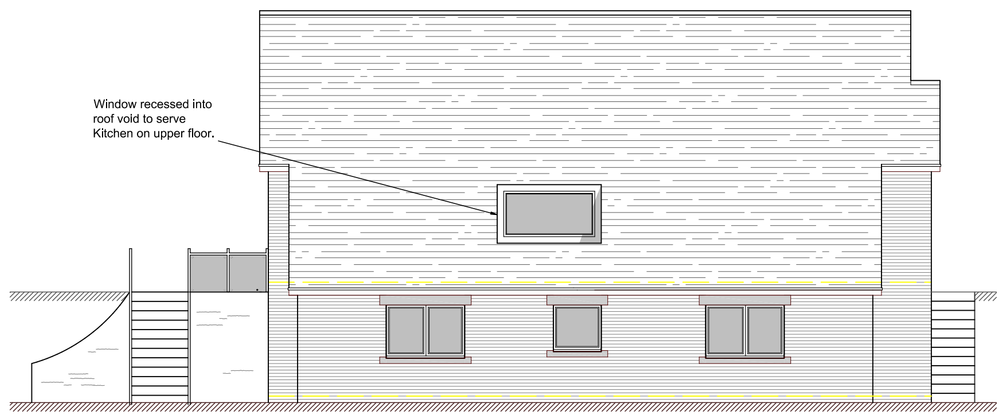

Rear Elevation (South West)

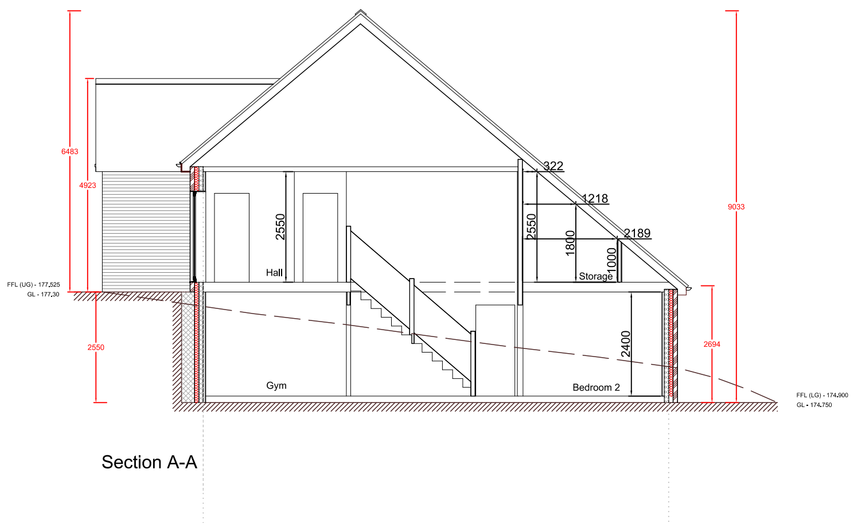

Section A-A

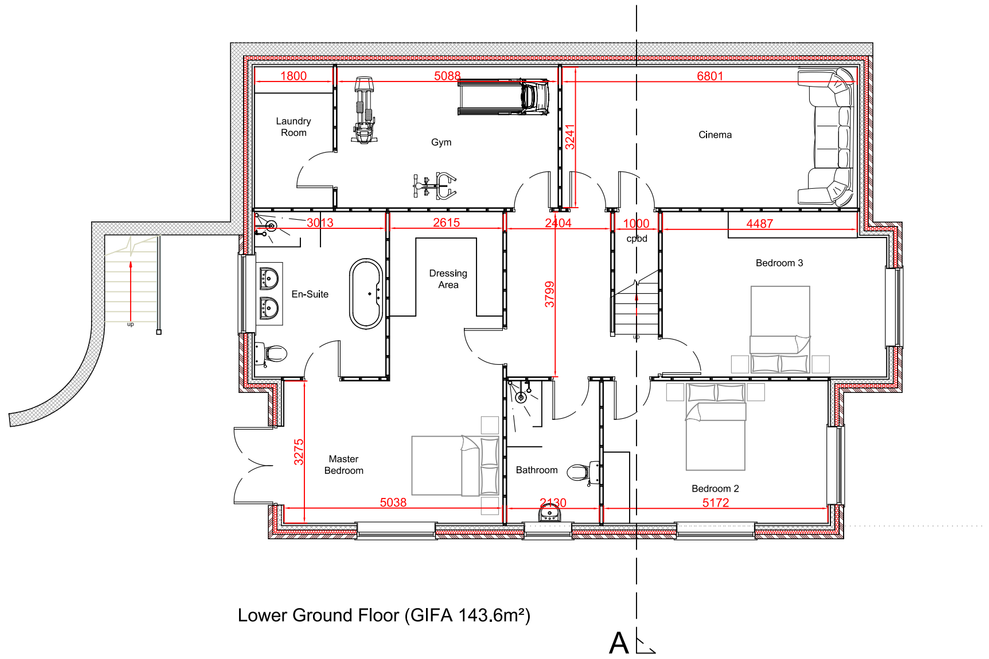

Lower Ground Floor (GIFA 143.6m²)

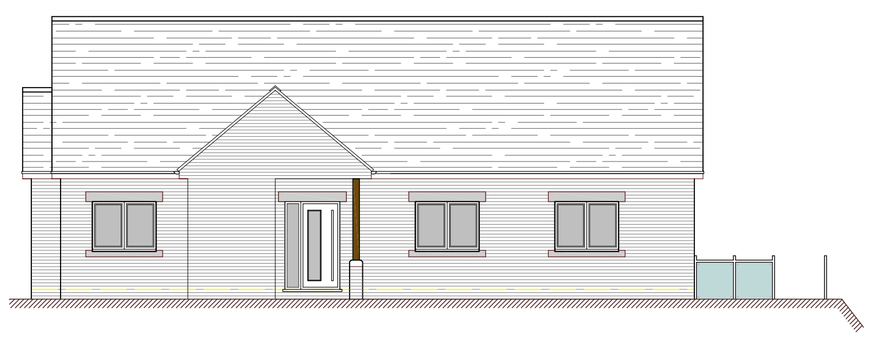

Front Elevation (North East)

Metres

1 2 3 4 5 10

SCALE 1:100

DBD Architectural Consultancy Ltd ©2020

1. Copyright is vested with DBD Architectural Consultancy Ltd.

2. All dimensions to be checked on site before proceeding.

3. Contractor to check/adjust dimensions of new work to suit existing conditions.
Do not assume existing structure or details are plumb, square or level.

4. Contractor must notify the architect of any discrepancies before proceeding.

5. All drawings to be read in conjunction with all other consultants drawings and specs.

Rev	Date	Description
D	21.10.20	Minor Amendments
C	20.08.20	Minor Amendments
B	12.08.20	Minor Amendments
A	27.07.20	Amendments following client comments

DBD Architectural Consultancy

DBD Architectural Consultancy Ltd
50 Broad Street, Leek,
Staffordshire, ST13 5NS
01538 381118
mail@dbdconsultants.co.uk
www.dbdconsultants.co.uk

Client: Mr & Mrs Stonier
Land Adjacent to Bryn Helyg
ST13 8LJ

Project: Proposed Dwelling on Land Adjacent to Bryn Helyg

Title: Plans as Proposed

Stage: Planning		
Size: A1	Date: 16.07.20	Job No: 1902
Scale: 1:100		

Drawing Number: PL 22D

Initial draft scheme for comments