NOTES

ALL DIMENSIONS TO BE CHECKED ON SITE PRIOR TO CONSTRUCTION OR MANUFACTURE.

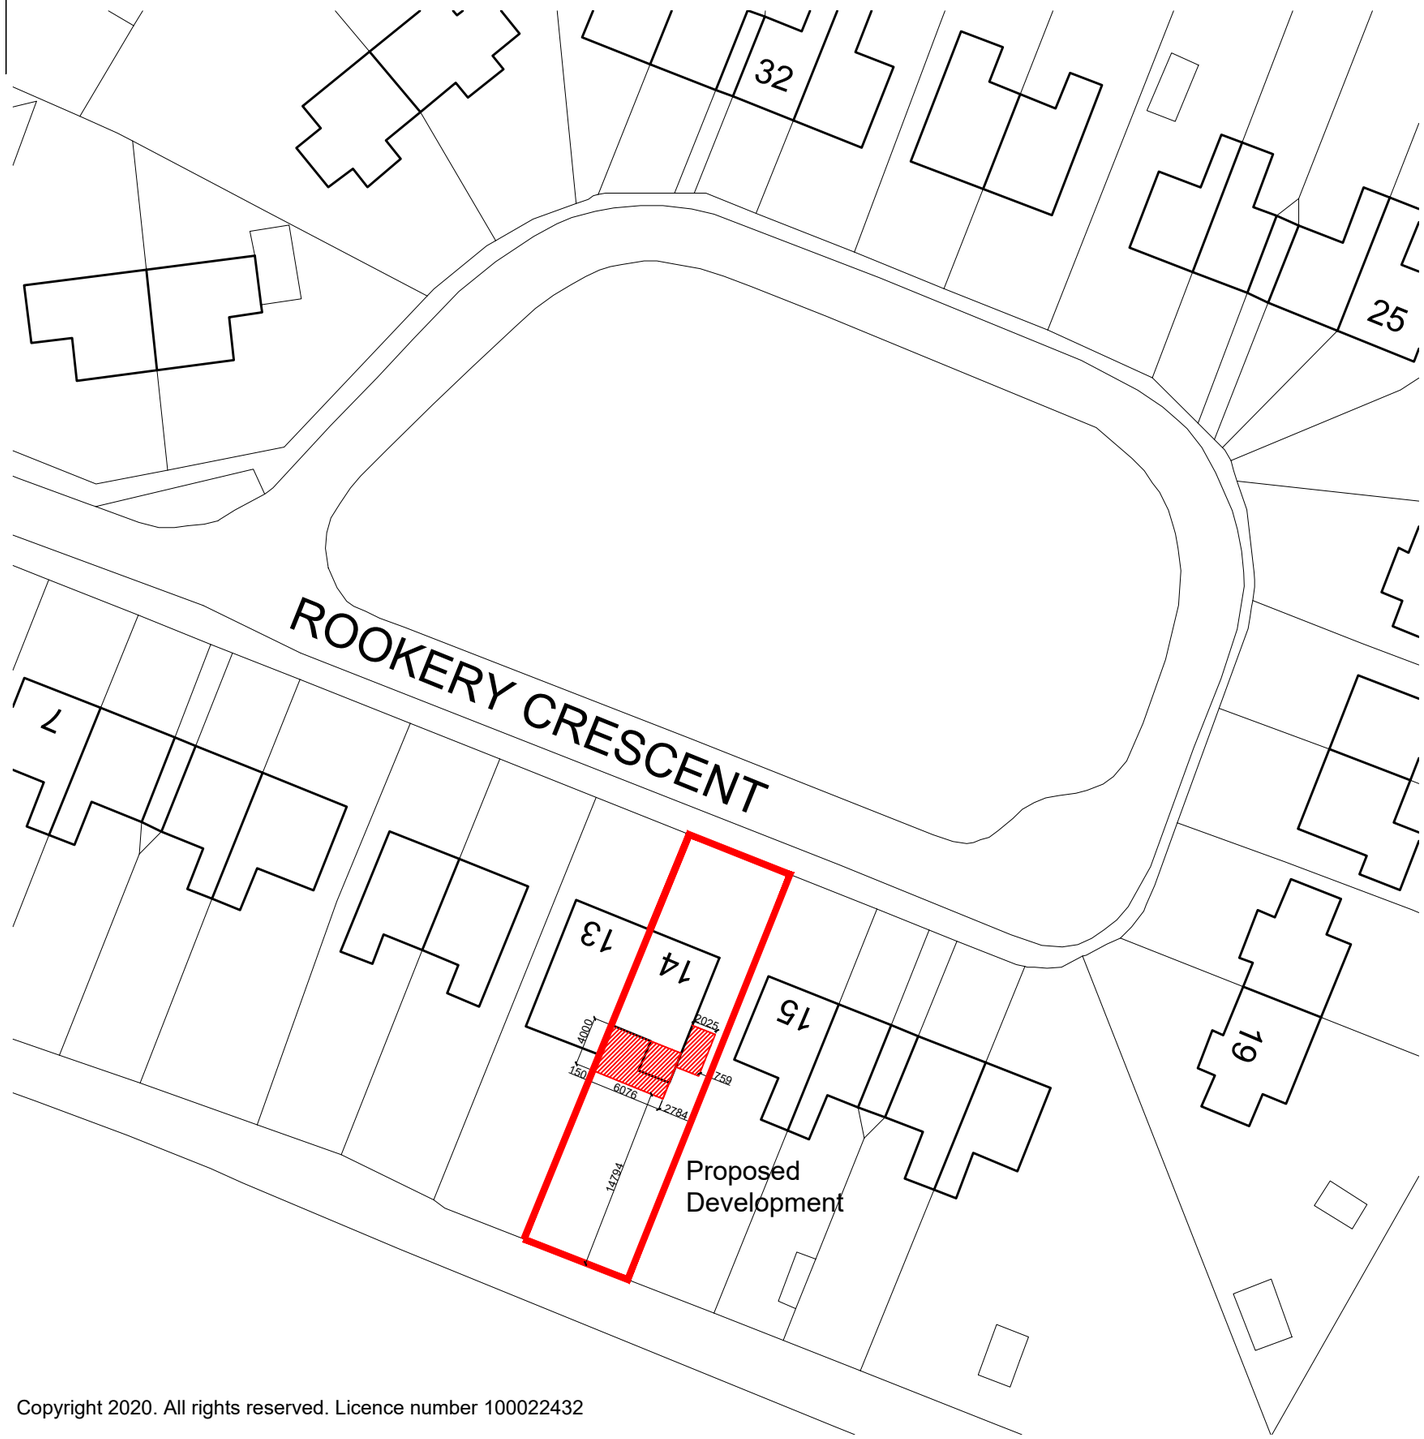

Copyright 2020. All rights reserved. Licence number 100022432

Block Plan/Site Plan

Scale 1:500

0 10 20 30 40 50

METRES (1:500 Scale Bar).

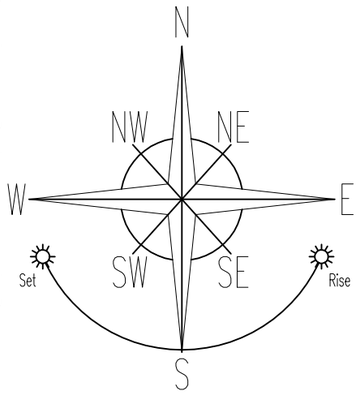

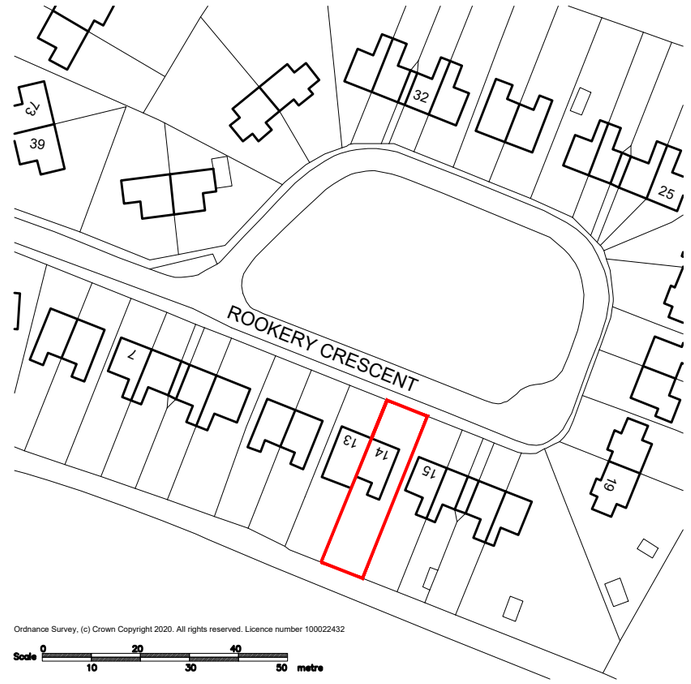

Ordnance Survey, (c) Crown Copyright 2020. All rights reserved. Licence number 100022432

Scale 0 10 20 30 40 50 metre

Location Plan (Scale 1:1250).

REV	DATE
*	*
**	

PROJECT

Proposed Single Storey Side and Rear Extension @ 14 Rookery Crescent Cresswell Staffs ST119RA for Mr and Mrs Sigley.

DRAWING TITLE

Location Plan/Block Plan

STATUS

Planning Approval.

DRAWN	CHECKED	DRAWING NO.	REV.
*	*	1014_AS[0]02	*

SCALE @A3: As Shown

DATE: 24/10/2020