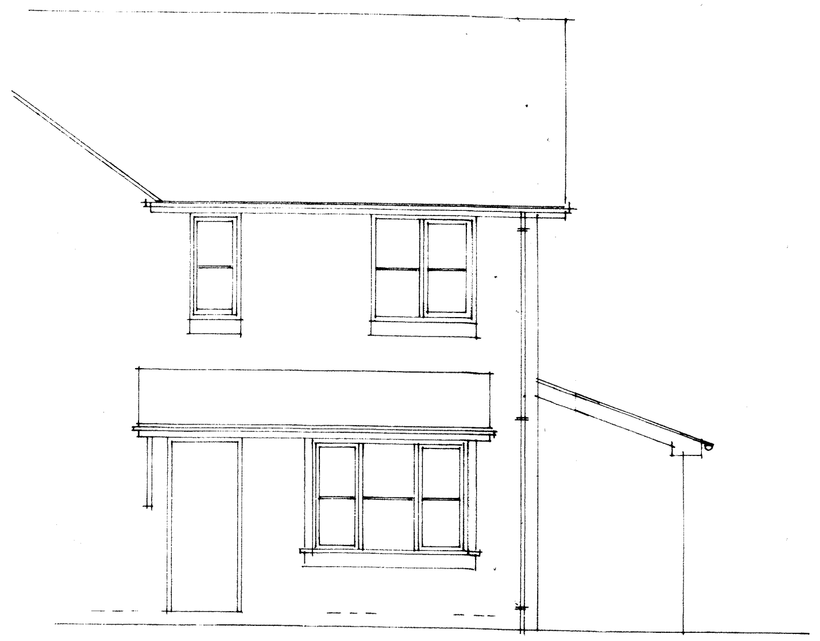

South west elevation.

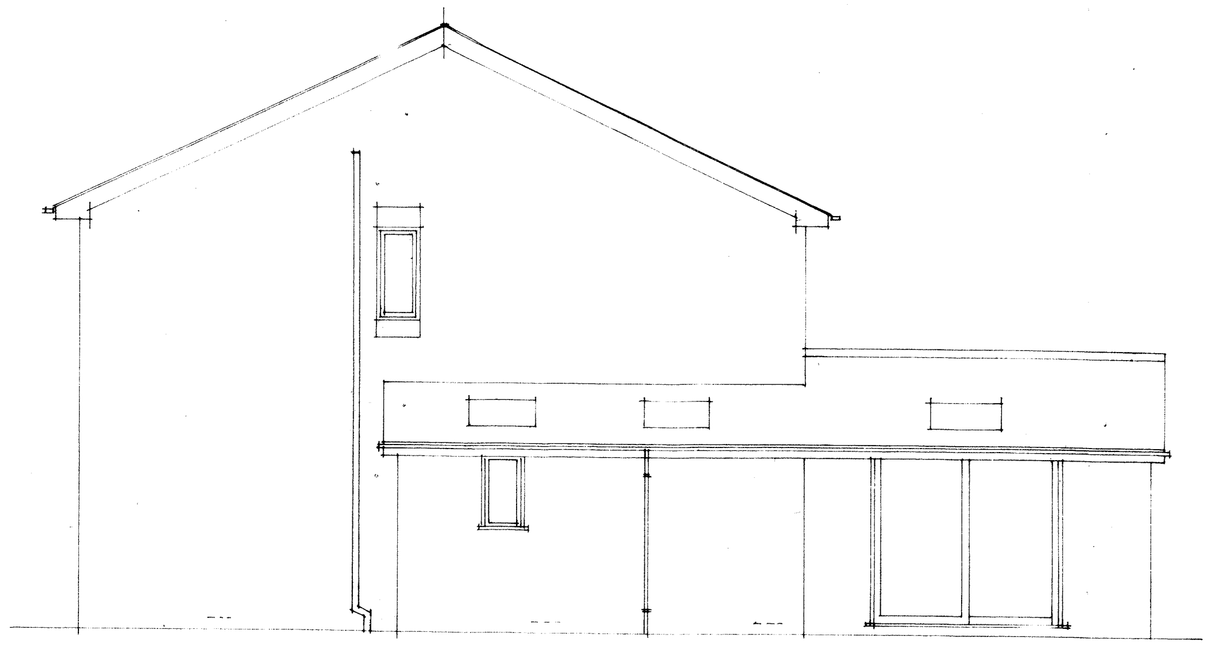

South east elevation.

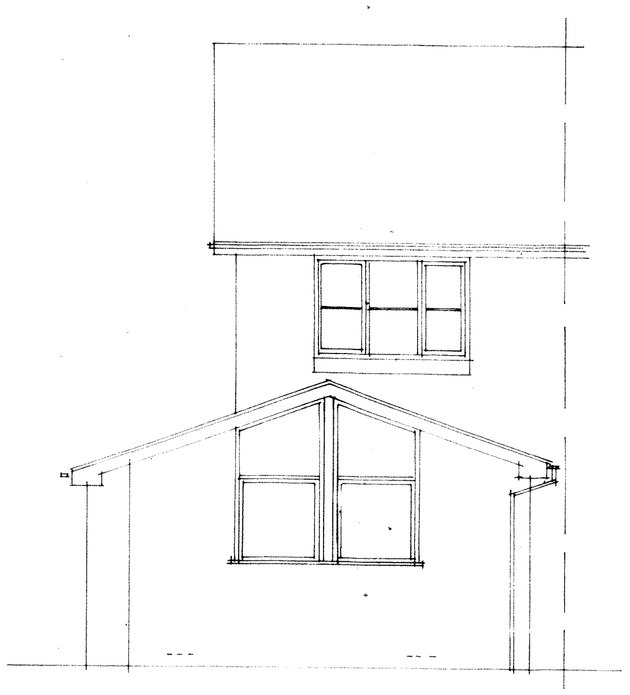

North east elevation.

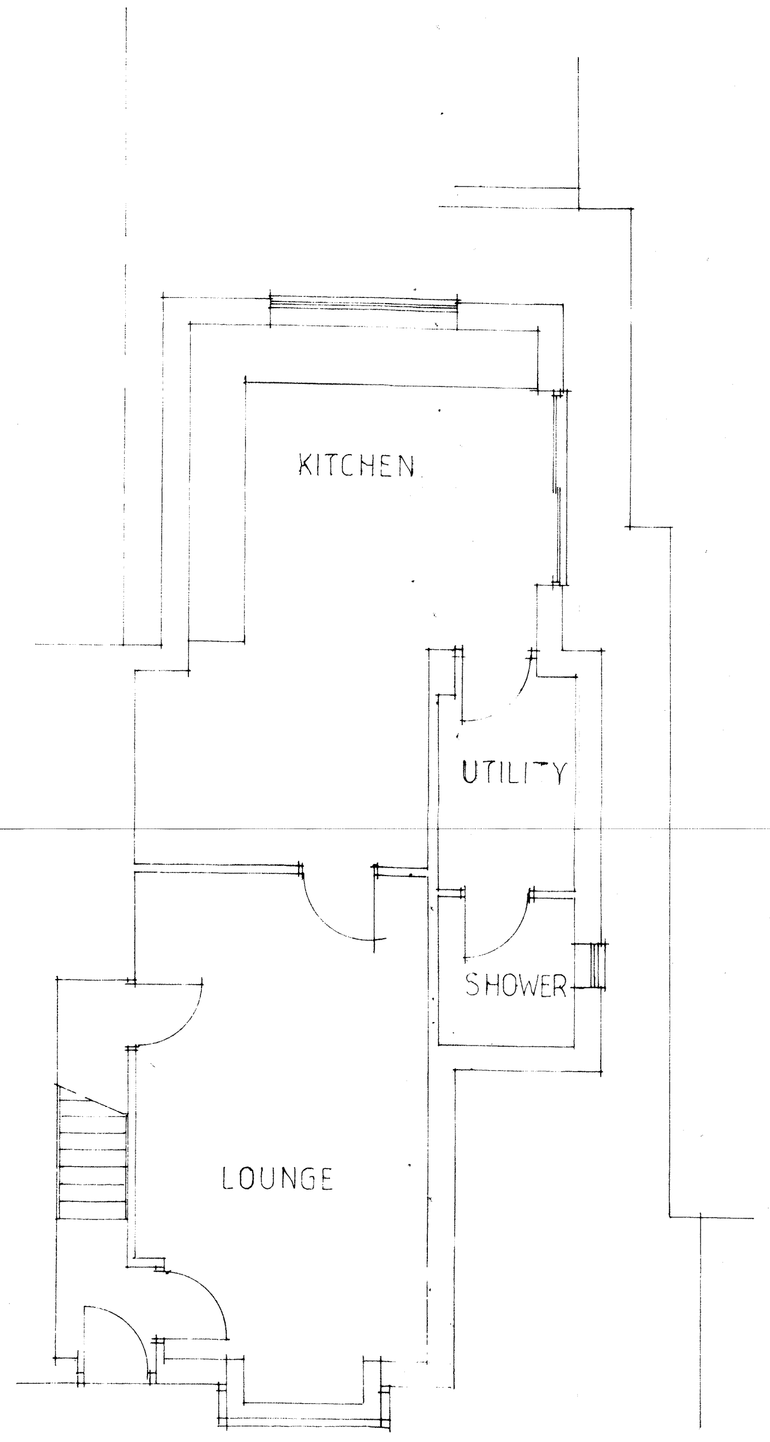

Ground floor plan.

CLIENT
MISS. H. A. LINNEY

PROJECT
PROPOSED EXTERNAL CHIMNEY STACK AT 11, BLACKBIRD WAY, BIDDULPH, STOKE-ON TRENT ST8 7UH

DRAWING
AS EXISTING

SCALE
1:50

DATE
OCT 2020