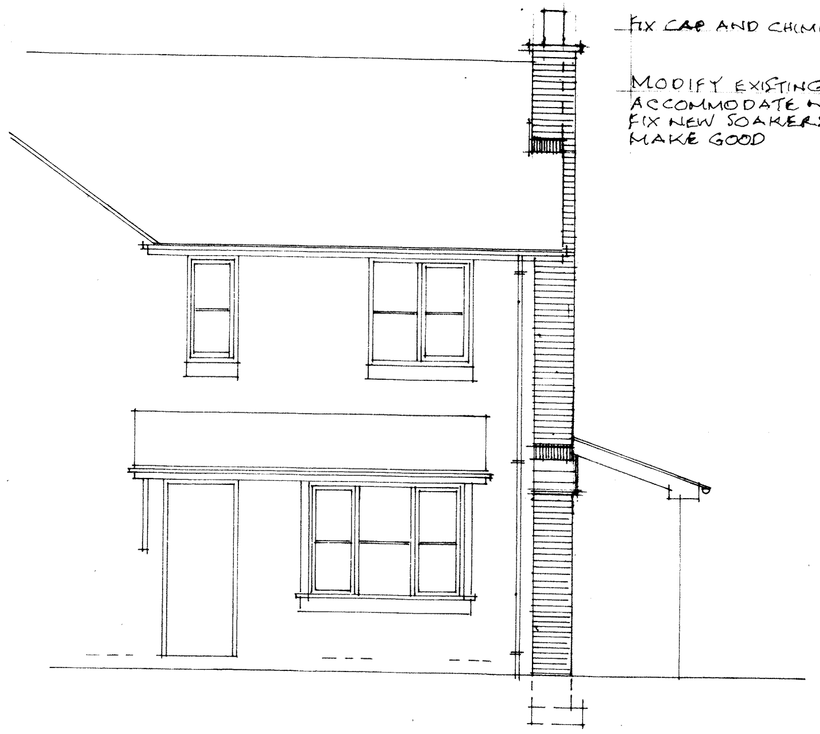

South west elevation.

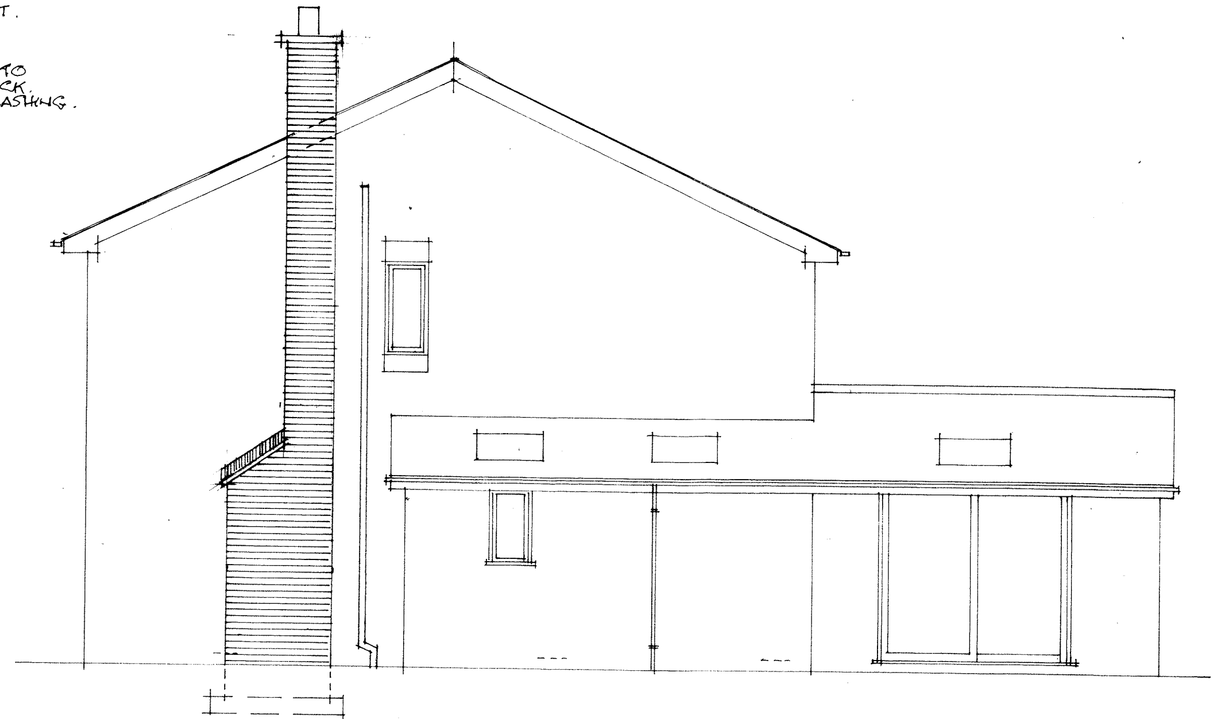

South east elevation.

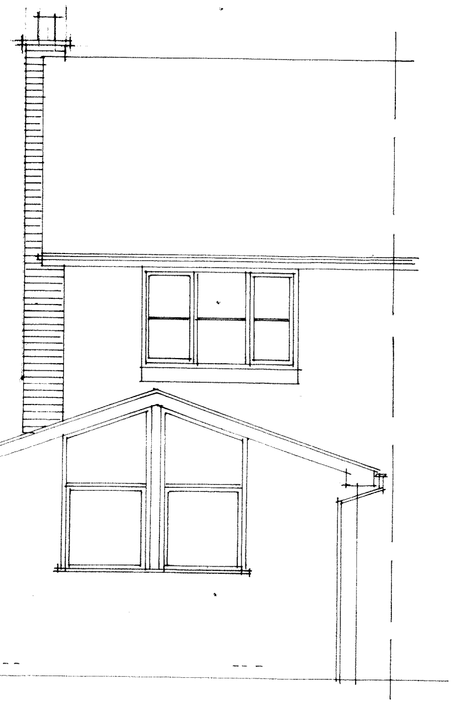

North east elevation.

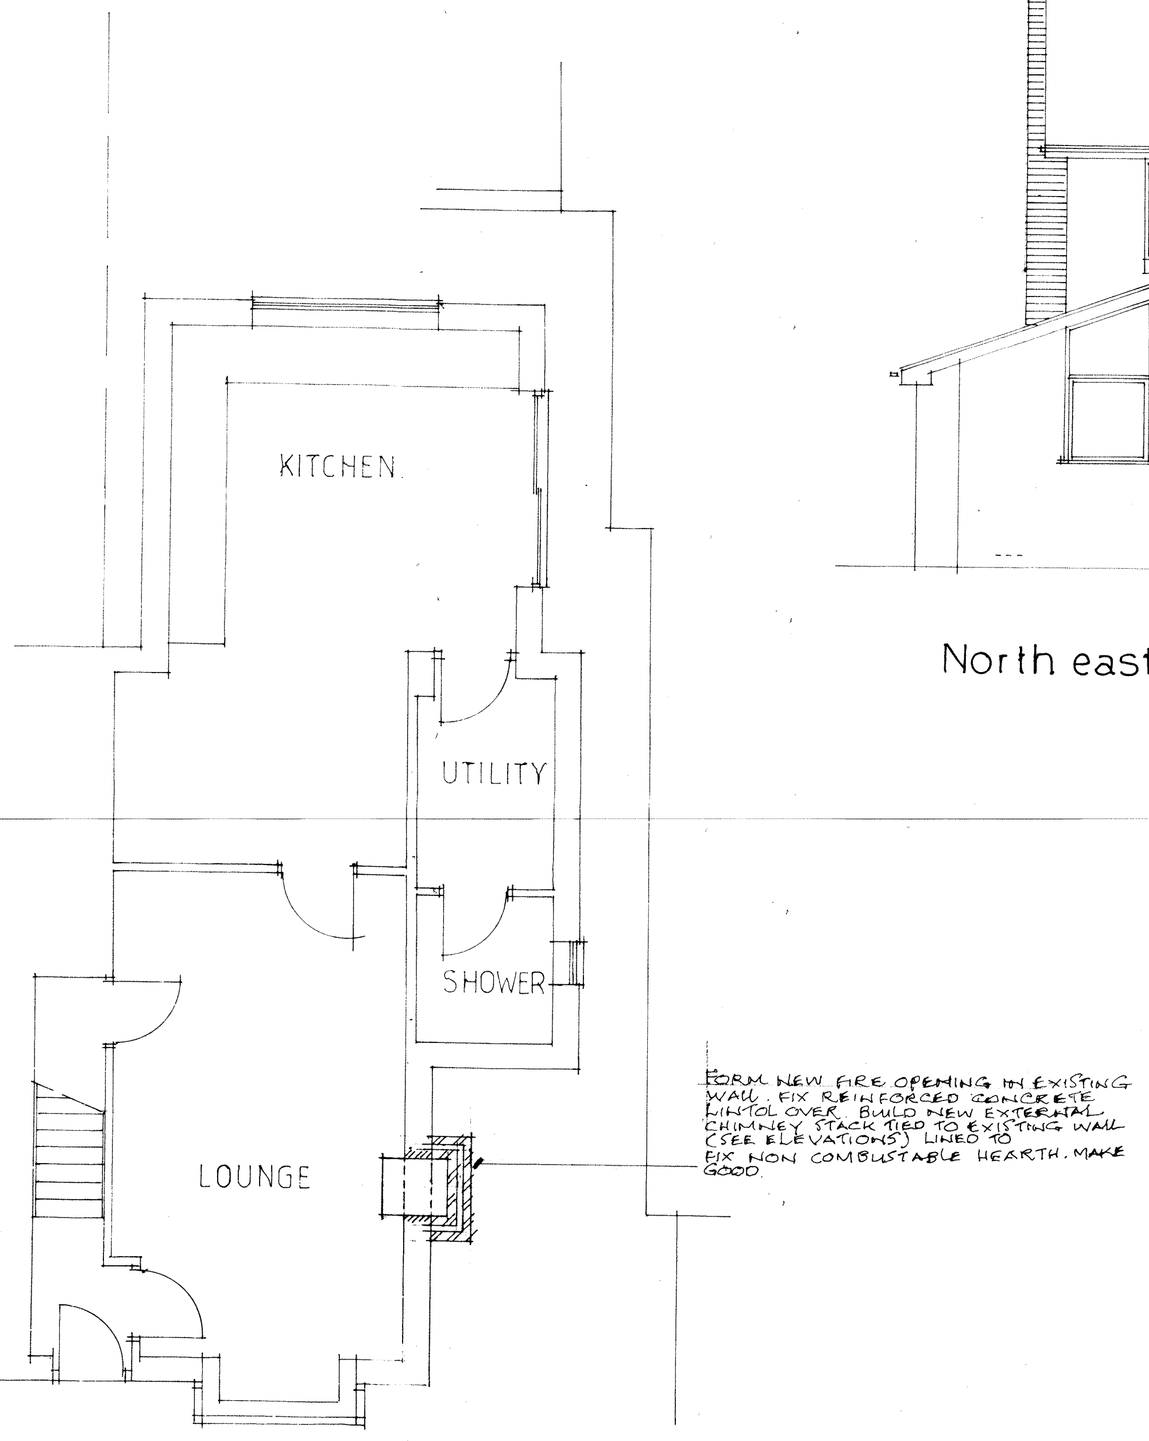

Ground floor plan.

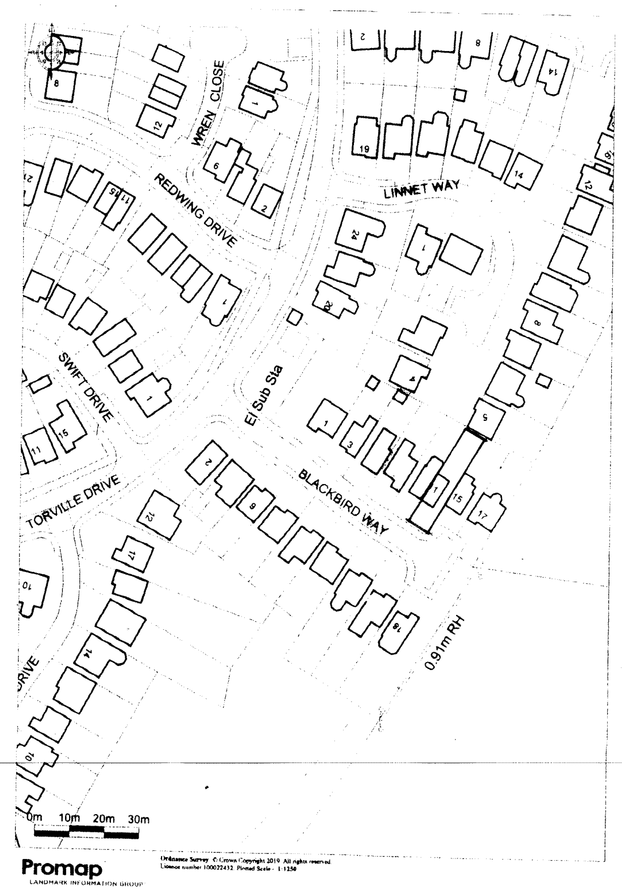

Location plan 1:1250.

LATERAL RESTRAINT:-
Provide restraint straps to floor and roof members. Use 30 x 5 mm galvanised MS to BS -EN 845-1. Straps to be fixed tight to blockwork over a minimum of three members and spaced at not more than 2m centres.

DAMP PROOF COURSE:-
All cavities to be closed with vertical dpc. All new openings to incorporate horizontal and vertical dpc.

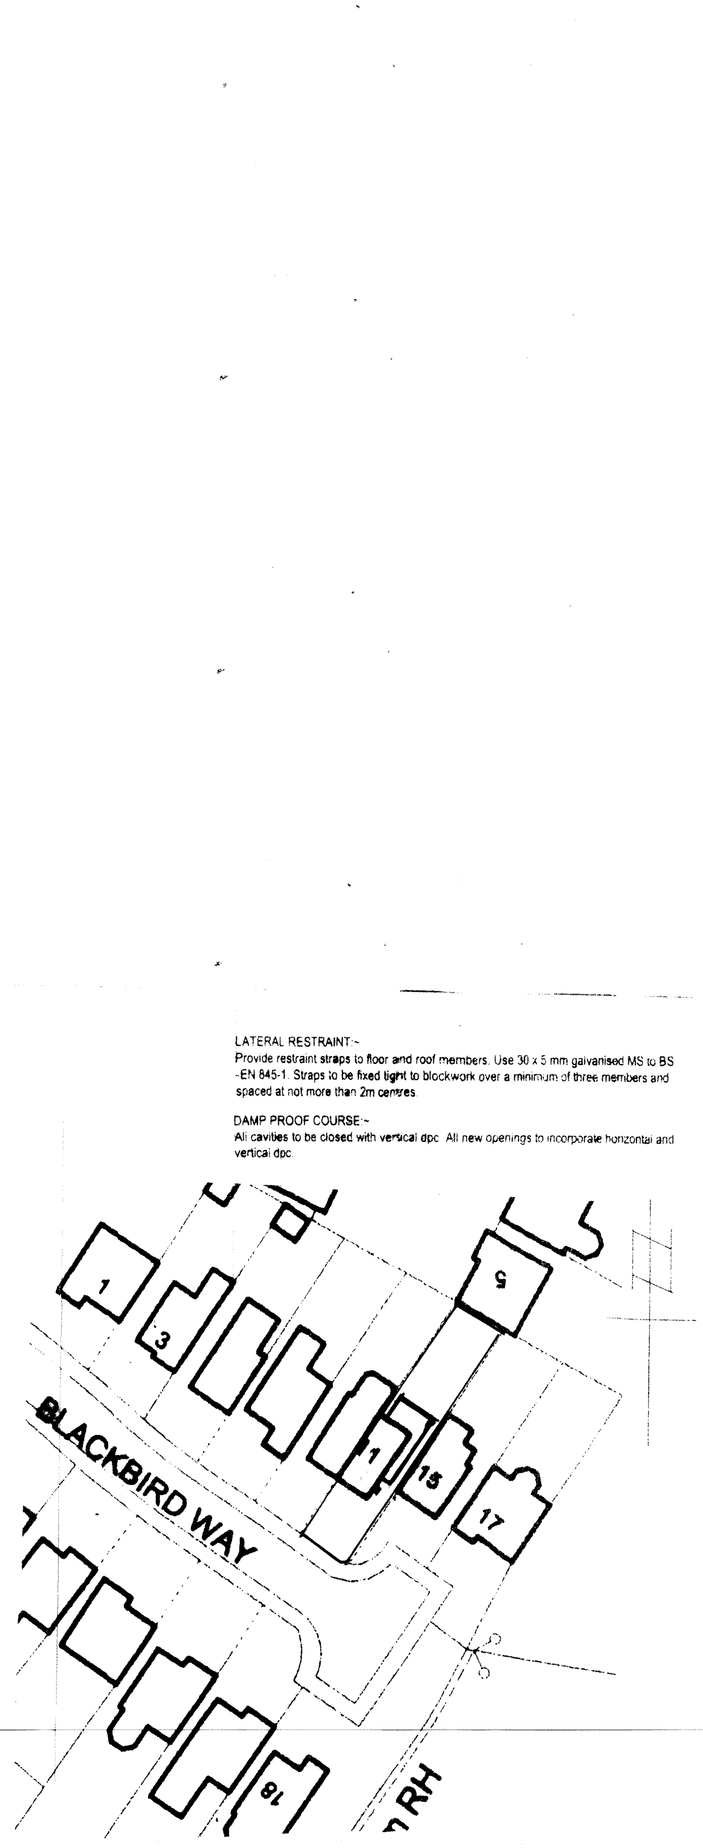

Block plan 1:500.

CLIENT. MISS. B. A. LINNEY.	
PROJECT. PROPOSED EXTERNAL CHIMNEY STACK AT 11, BLACKBIRD WAY, BIDDULPH, STOKE-ON-TRENT ST8 7UH.	
DRAWING. AS PROPOSED.	
SCALE 1:50	DATE OCT 2020.