
NOTES:

1. THIS DRAWING TO BE READ IN CONJUNCTION WITH THE ARCHITECTS / ENGINEERS DRAWINGS.

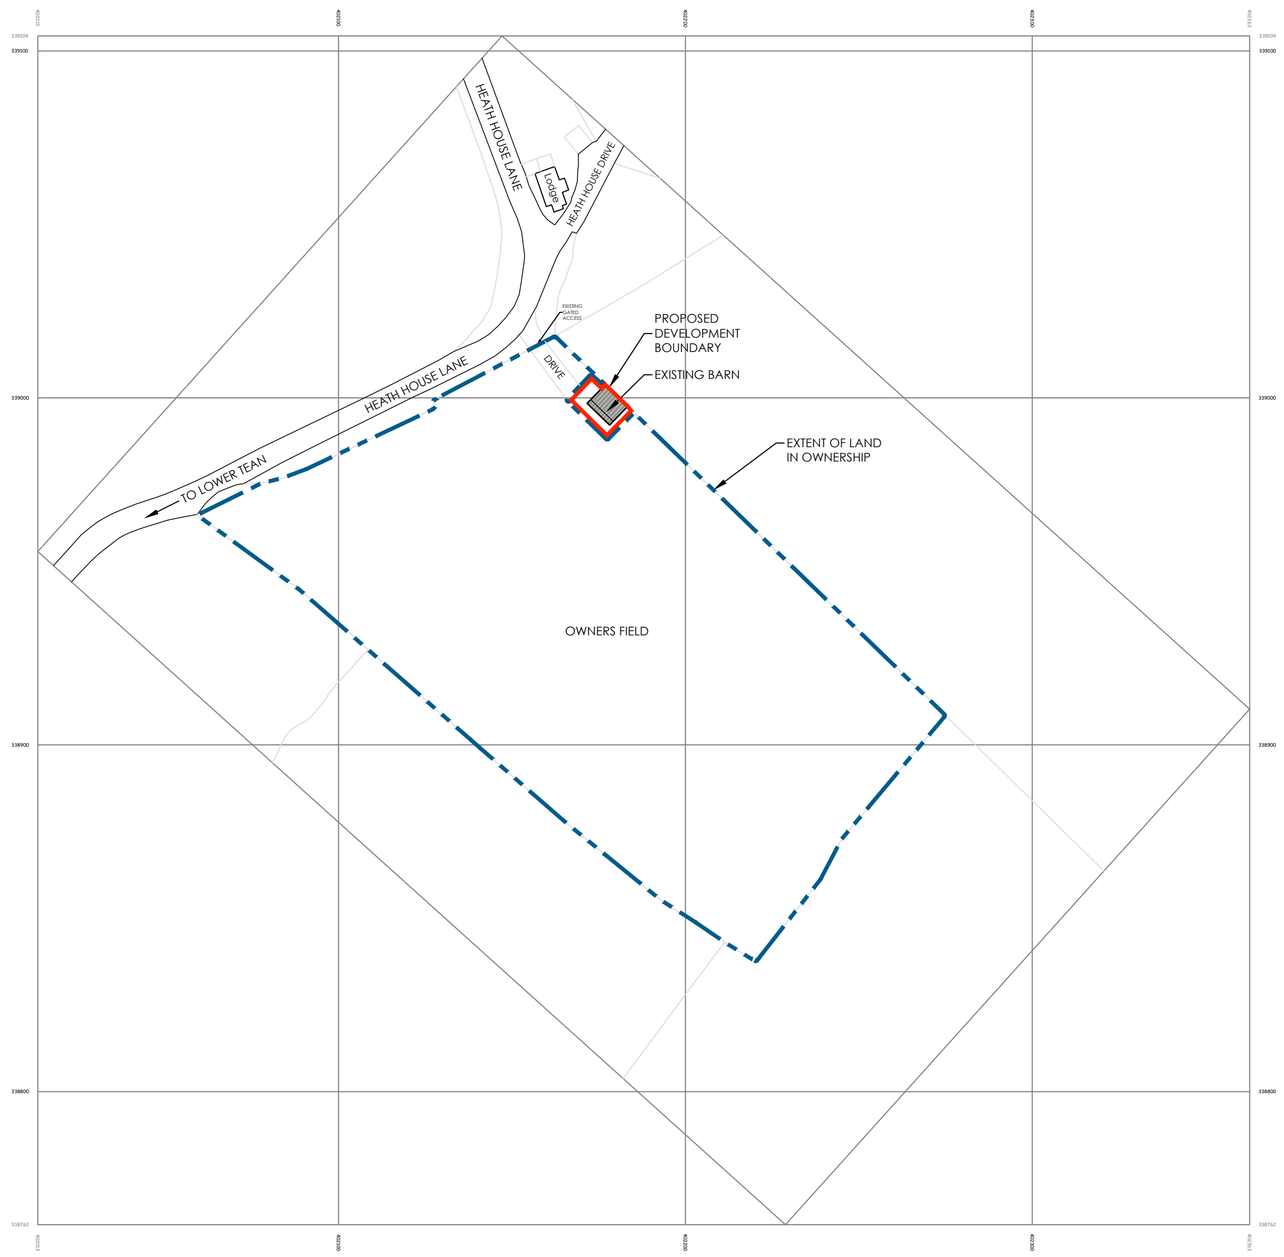

KEY:

EXTENT OF LAND UNDER CLIENT OWNERSHIP

PROPOSED DEVELOPMENT SITE BOUNDARY

AREAS:
BUILDING FLOOR SPACE = 70 sqm
AMENITY AREA = 140 sqm

SITE LOCATION PLAN

(SCALE: 1:1250)

FOR GUIDANCE ONLY

1:20 - 0 200mm 400mm 600mm 800mm 1000
1:100- 0 1m 2m 3m 4m 5m
1:50 - 0 1m 2m
1:5 - 0 100mm 200mm

Rev.	Revision Description	Drn	Date
A	BOUNDARIES AMENDED.	SPW	MAY 2020
B	NOTES AMENDED	SPW	MAY 2020
C	CURTILAGE AREA AMENDED	SPW	JUL 2020

Client: JULIAN JEFFERY

Suitability: PLANNING

Drawing No: HEATH-HOUSE-IDS-296-DR-A-00-10-003

Revision: C

Drawing Type: AutoCAD

Index No.: IDS-2019-296

Title: HEATH HOUSE LANE - BARN CONVERSION
SITE LOCATION PLAN

Scales: 1:1250 @A1 & 1:2500 @A3

Date: MAR 2020

Drawn by: SPW

Checked by:

IDEAL DESIGN SOLUTIONS

Tel: 01889 568573
e-mail: enquiries@idsdesigns.co.uk

Drawing Design & Copyright of: Ideal Design Solutions Ltd.