New Club House : Leek Hockey Club



main elevation

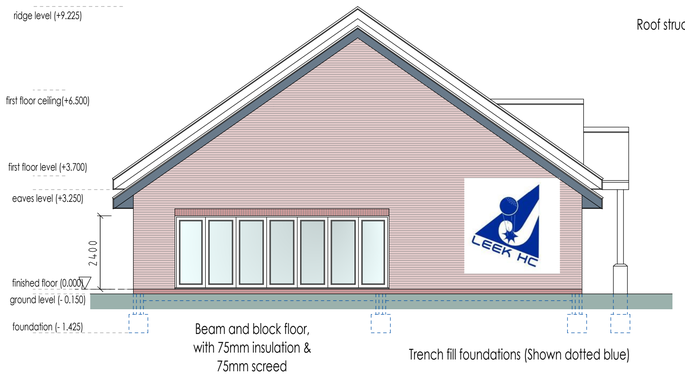

elevation from the pitch

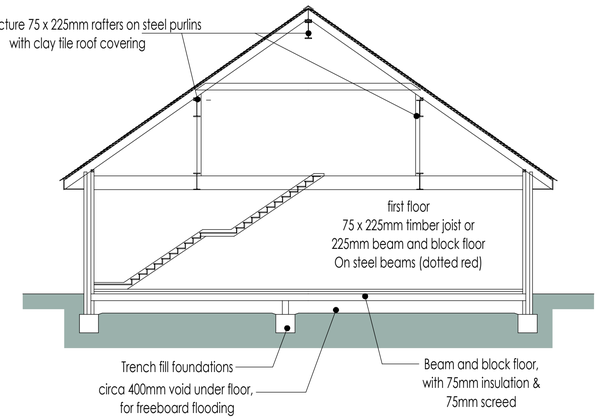

typical section - two storey

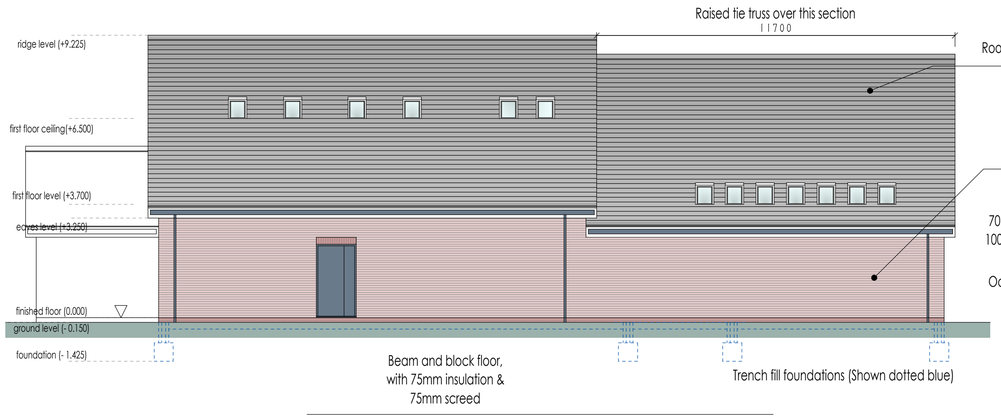

rear elevation

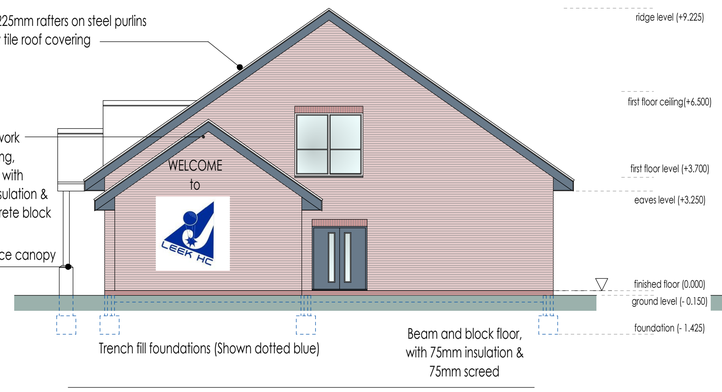

elevation from Macclesfield Rd

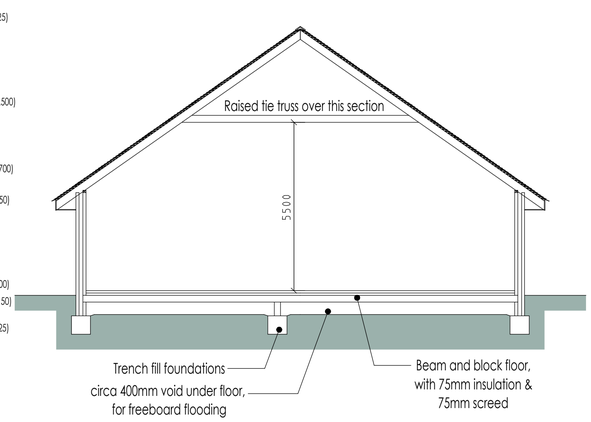

typical section - single storey

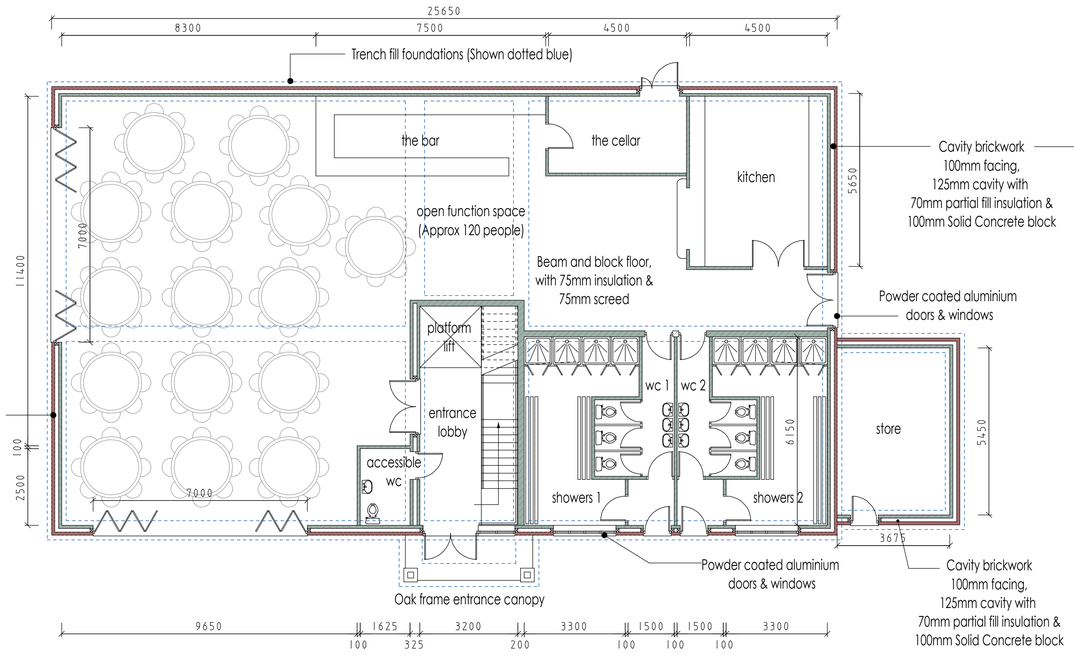

ground floor plan

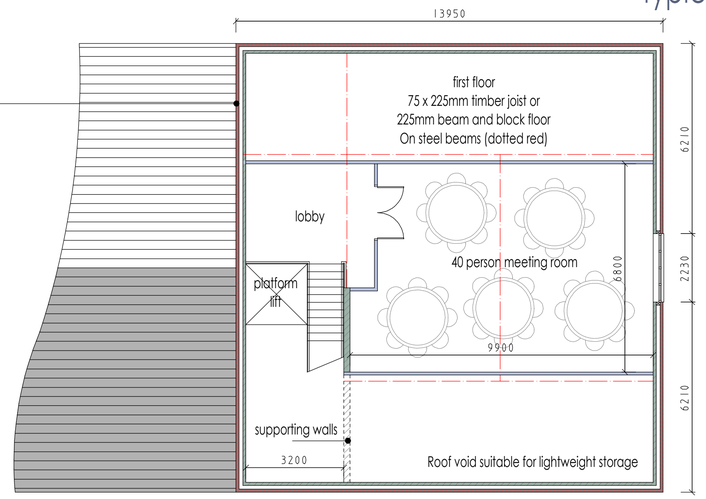

first floor plan

Client	Leek Hockey Club
Cont act	Proposed replacement club house at Leek Hockey Club, Macclesfield Rd, Leek ST13 8LD
Drawing Title	Sketch Scheme drawings 2 Floor Plans & Elevations
Date: August 2020	Status: Preliminary
Scale: 1:100	Contract Number: 5567
Drg. No.: 5567 - 003	Revision Suffix
Revisions	

A1

BYATT OLIVER
— ASSOCIATES —
Telephone 01785 719768
Email info@byattoliver.co.uk
Website www.byattoliver.co.uk
Byatt Oliver
Unit 1B Whitebridge Way, Whitebridge Industrial Estate, Stone, Staffordshire ST15 8LQ