New Club House : Leek Hockey Club

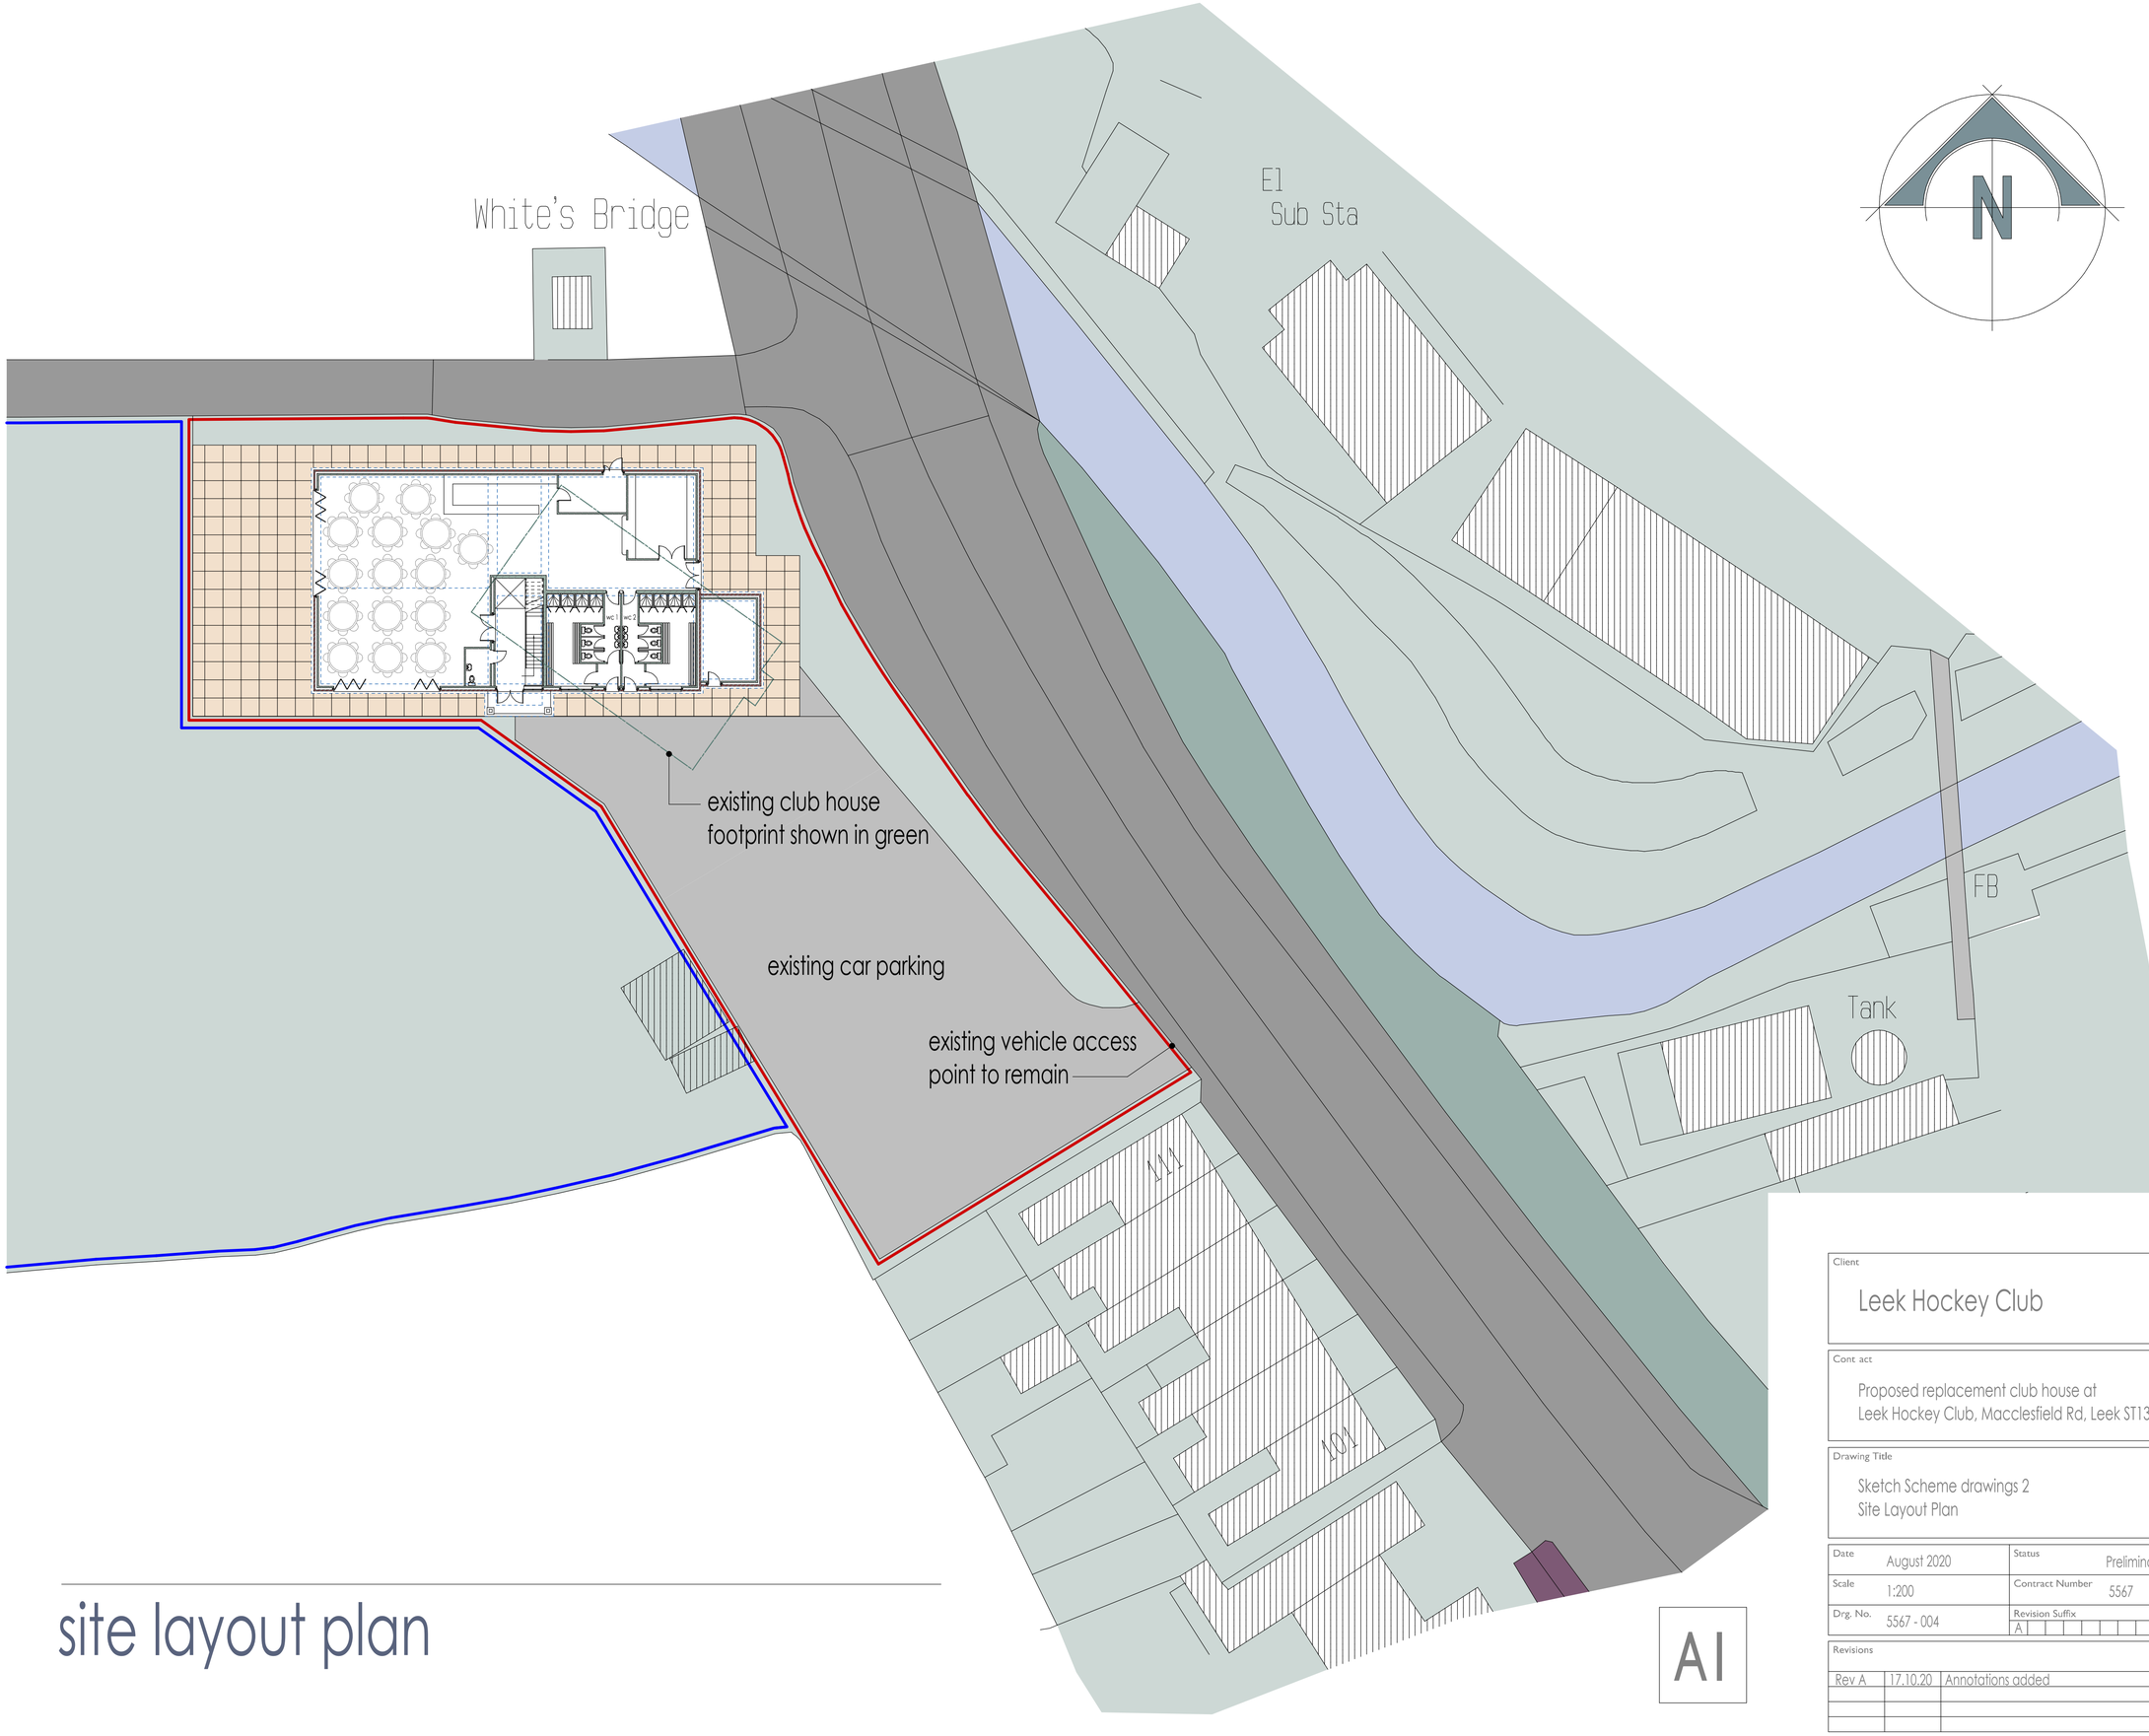

site layout plan

A1

Client
Leek Hockey Club

Cont act
Proposed replacement club house at
Leek Hockey Club, Macclesfield Rd, Leek ST13 8LD

Drawing Title
Sketch Scheme drawings 2
Site Layout Plan

Date	August 2020	Status	Preliminary
Scale	1:200	Contract Number	5567
Drg. No.	5567 - 004	Revision Suffix	A

Revisions

Rev A	17.10.20	Annotations added

BYATT OLIVER
— ASSOCIATES —
Telephone 01782 719768
E-mail info@byattoliver.co.uk
Website www.byattoliver.co.uk
Byatt Oliver
Unit 1B Whitebridge Way, Whitebridge Industrial Estate, Stone, Staffordshire ST15 8LQ