New Club House : Leek Hockey Club

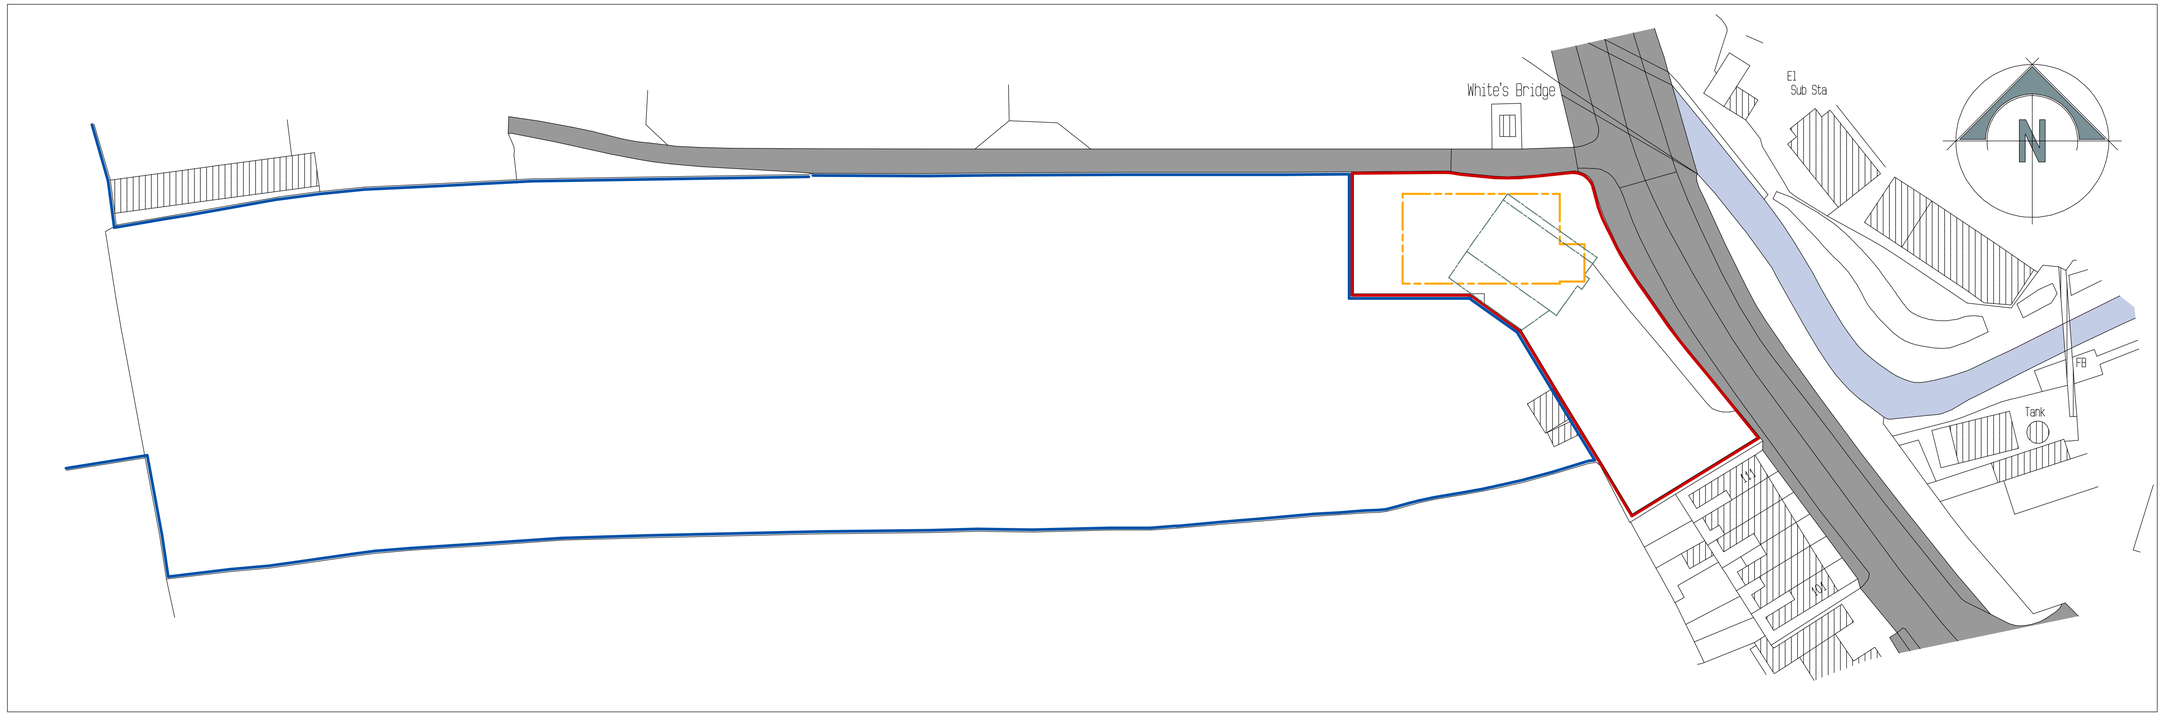

Ordnance Survey, (c) Crown Copyright 2020. All rights reserved. Licence number 100022432

site block plan

scale 1:500

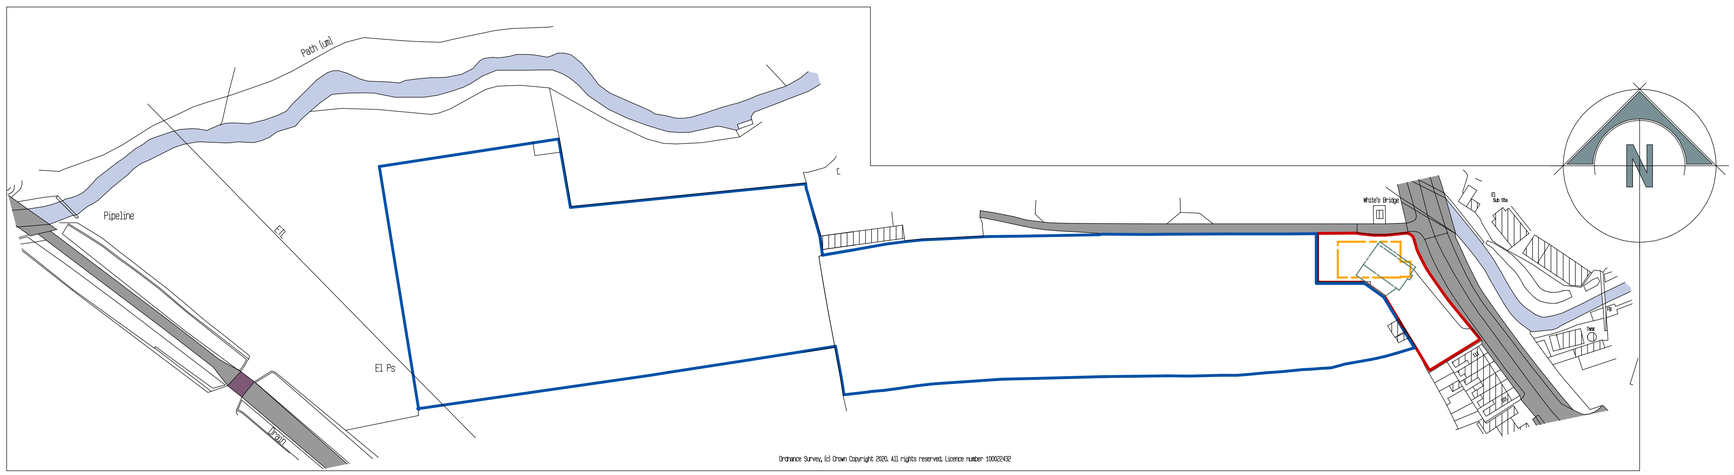

site location plan

scale 1:1250

AI

Client

Leek Hockey Club

Cont act

Proposed replacement club house at
Leek Hockey Club, Macclesfield Rd, Leek ST13 8LD

Drawing Title

Sketch Scheme drawings 2
Site location plans

Date	August 2020	Status	Preliminary
Scale	1:500 1:1250	Contract Number	5567
Drg. No.	5567 - 0045	Revision Suffix	

Revisions

BYATT OLIVER
— ASSOCIATES —

Telephone 01785 719268
Email mail@byattoliver.co.uk
Website www.byattoliver.co.uk

Byatt Oliver
Unit 1B Whitebridge Way, Whitebridge Industrial Estate, Stone, Staffordshire ST15 8LQ