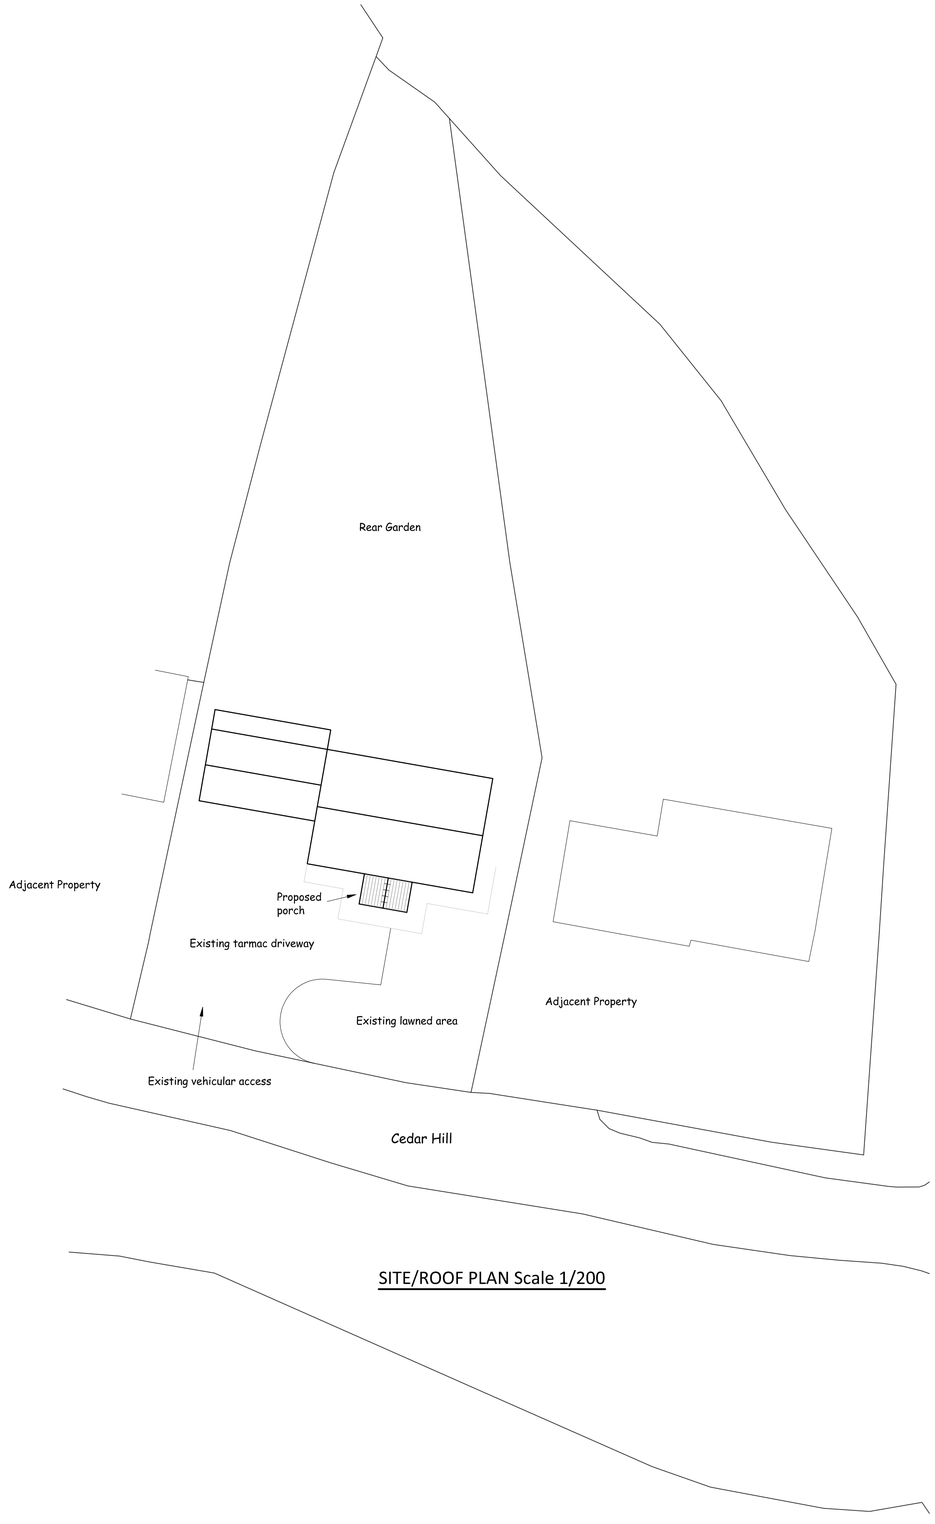

SITE/ROOF PLAN Scale 1/200



©Crown Copyright. All rights reserved. Licence no. 100019980

LOCATION PLAN Scale 1/1250

Nigel Forrester MCIOB
Building Design Services

ILETT HOUSE, SMITHY BANK, ALTON, STAFFS, ST10 4AD
TEL 01538 702164

www.nigelforrester.co.uk www.sap-calc.co.uk

CLIENT

Mr J and Mrs A Gill

PROJECT

Proposed replacement porch
at
Wyndham
Cedar Hill
Alton
Staffordshire
ST10 4BQ

DRAWING NUMBER 20/608/03

Location & site/roof plan

SCALES 1/1250 & 1/200 @ A1