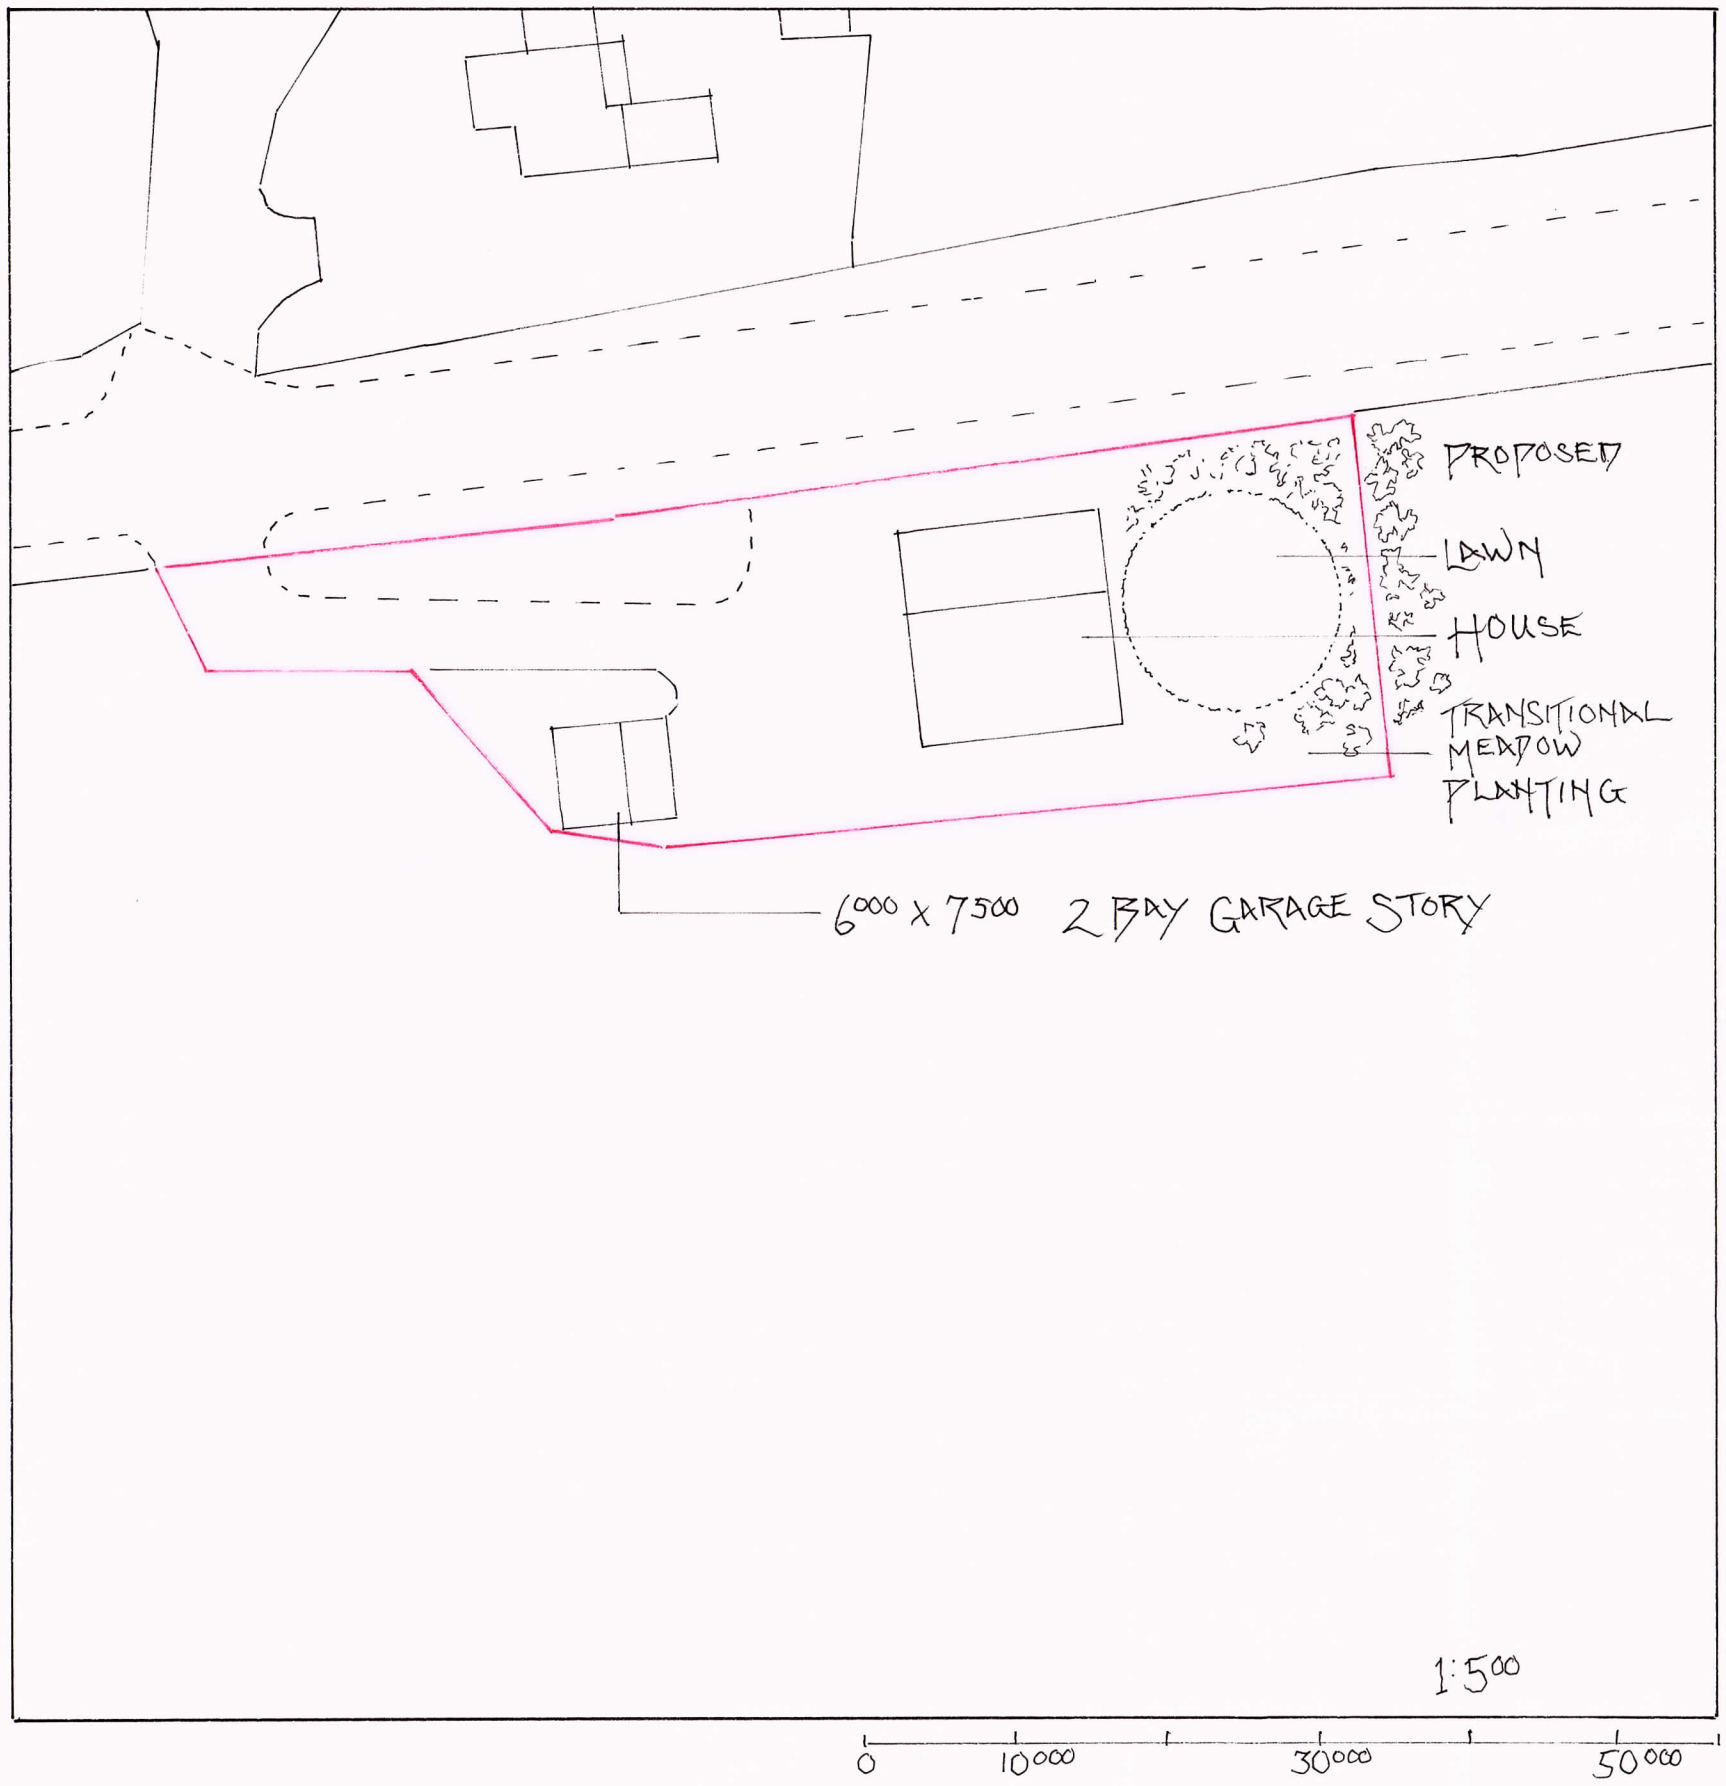
PROPOSED
LAWN
HOUSE
TRANSITIONAL
MEADOW
PLANTING
6000 x 7500 2 BAY GARAGE STORY
1:500
0
10000
30000
50000